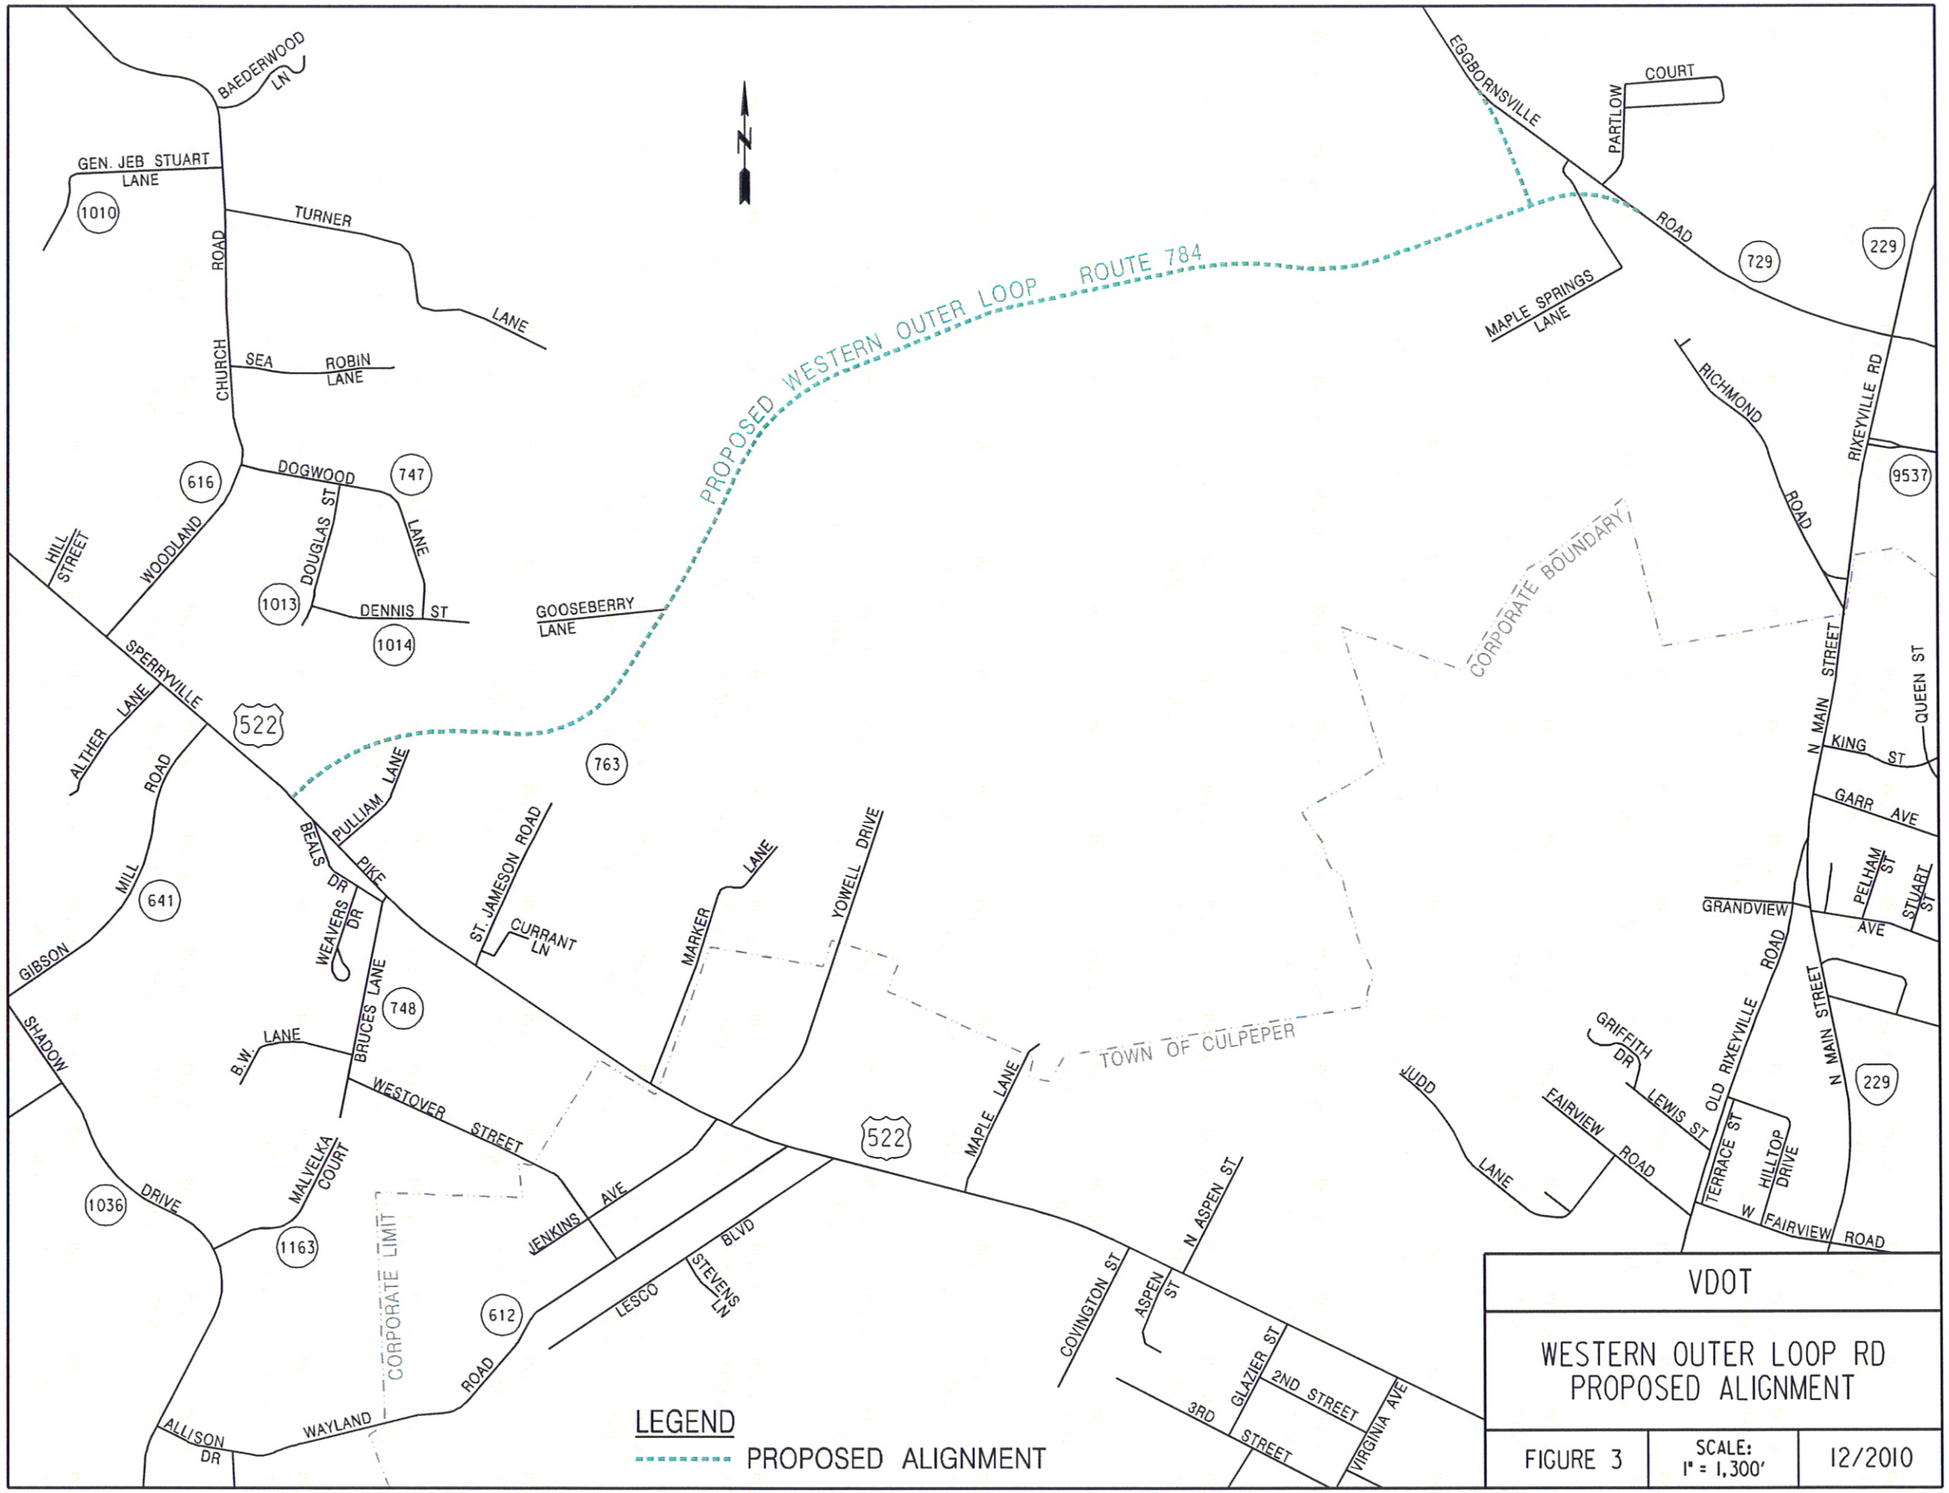

VDOT

WESTERN OUTER LOOP RD
PROPOSED ALIGNMENT

FIGURE 3	SCALE: 1" = 1,300'	12/2010

O:\RVA\070968_VDOT_Statewide_Design_Contract\007-Route 784_Western_Outer_Loop\CADD\MOT\western_loop_altb.dgn
Friday, March 11, 2011 AT 01:27 PM