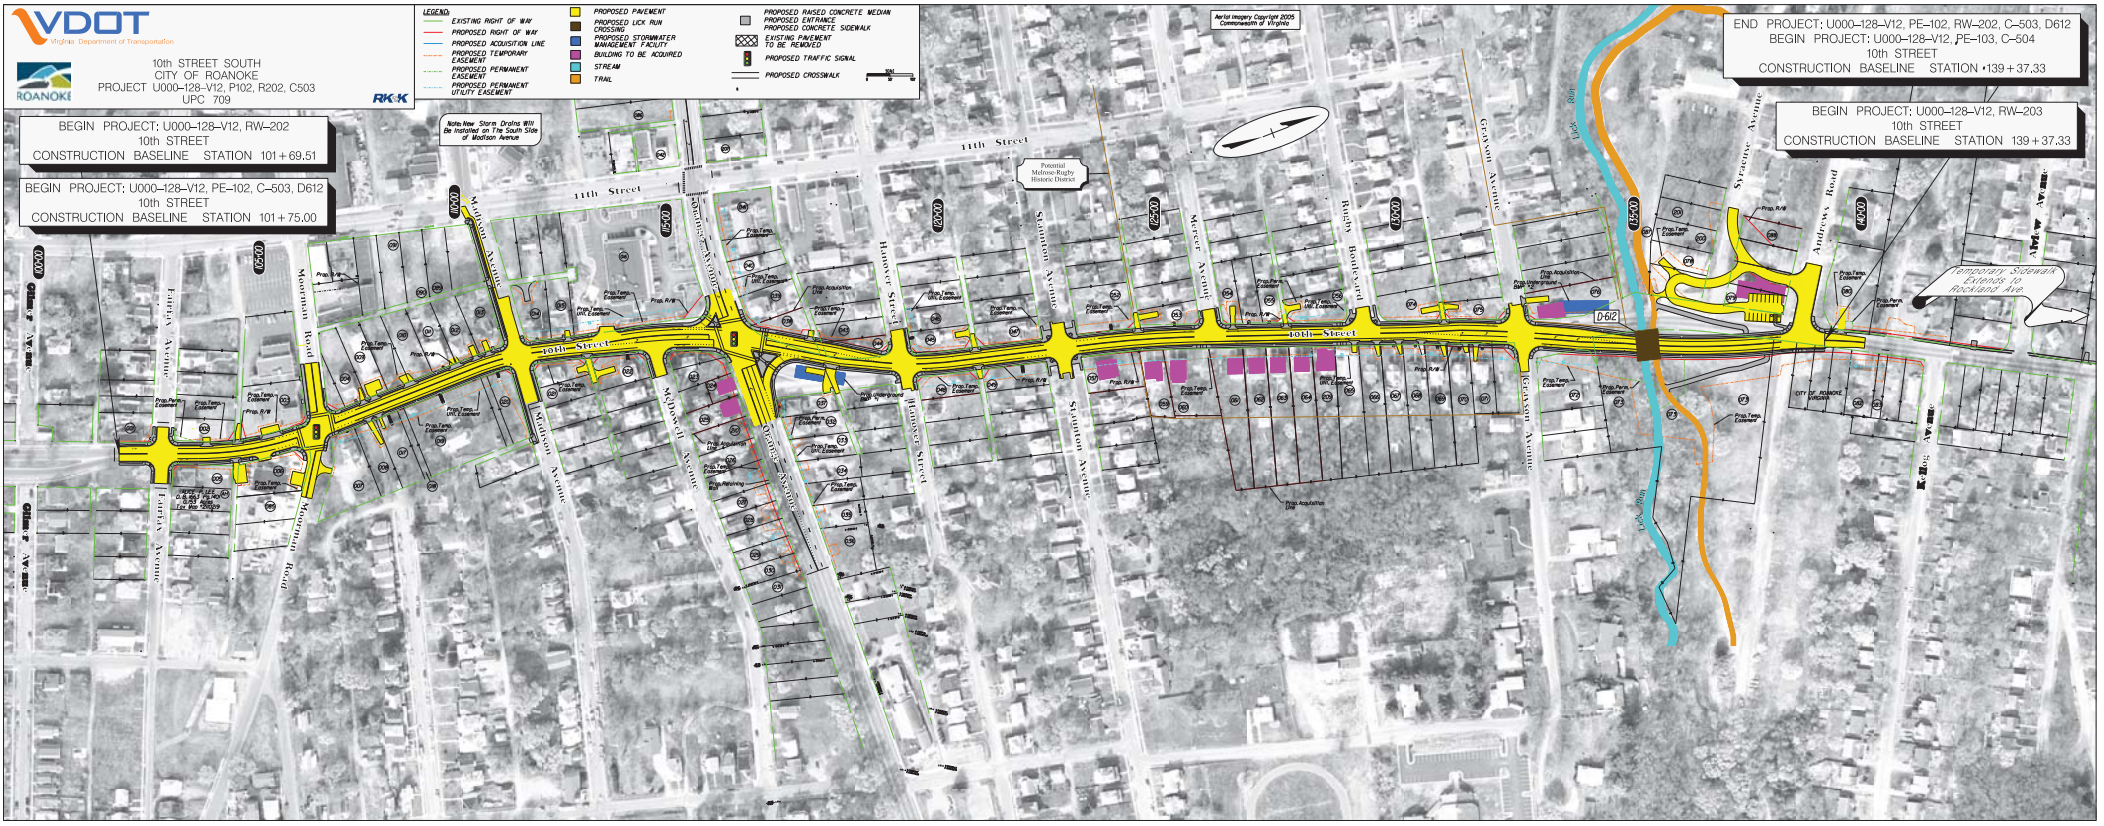
VDOT
Virginia Department of Transportation
ROANOKE
10th STREET SOUTH
CITY OF ROANOKE
PROJECT U000-128-V12, P102, R202, C503
UPC 709
RK&K
LEGEND
EXISTING RIGHT OF WAY
PROPOSED RIGHT OF WAY
PROPOSED ACQUISITION LINE
PROPOSED TEMPORARY EASEMENT
PROPOSED PERMANENT EASEMENT
PROPOSED PERMANENT UTILITY EASEMENT
PROPOSED PAVEMENT
PROPOSED LICK RUN CROSSING
PROPOSED STORMWATER MANAGEMENT FACILITY
BUILDING TO BE ACQUIRED
STREAM
TRAIL
PROPOSED RAISED CONCRETE MEDIAN
PROPOSED ENTRANCE
PROPOSED CONCRETE SIDEWALK
EXISTING PAVEMENT TO BE REMOVED
PROPOSED TRAFFIC SIGNAL
PROPOSED CROSSWALK
Aerial Imagery Copyright 2005 Commonwealth of Virginia
END PROJECT: U000-128-V12, PE-102, RW-202, C-503, D612
BEGIN PROJECT: U000-128-V12, PE-103, C-504
10th STREET
CONSTRUCTION BASELINE STATION 139+37.33
BEGIN PROJECT: U000-128-V12, RW-203
10th STREET
CONSTRUCTION BASELINE STATION 139+37.33
BEGIN PROJECT: U000-128-V12, RW-202
10th STREET
CONSTRUCTION BASELINE STATION 101+69.51
BEGIN PROJECT: U000-128-V12, PE-102, C-503, D612
10th STREET
CONSTRUCTION BASELINE STATION 101+75.00
Note: New Storm Drains Will Be Installed on The South Side of Madison Avenue
Potential Melrose-Rugby Historic District
11th Street
10th Street
Madison Avenue
Jefferson Avenue
Monument Avenue
Melrose Avenue
Orange Avenue
Hanover Street
Stanton Avenue
Mercer Avenue
Rugby Boulevard
Grandin Avenue
Lick Run
Syracuse Avenue
Andrews Road
Temporary Sidewalk Extends to Rockland Ave
D-612