PROJECT MANAGER ADAM BROOKS (804) 524-6248
SURVEYED BY DAVID BURCH LS (804) 524-6157
DESIGN SUPERVISED BY RODNEY HAYZLETT P.E. (804) 323-9900 JOHNSON, MIRMIRAN & THOMPSON
DESIGNED BY JOHNSON, MIRMIRAN & THOMPSON (804) 323-9900

REVISED	STATE	STATE ROUTE	STATE PROJECT	SHEET NO.
	VA.	249	0249-063-106 RW-201, C-501	4F

DESIGN FEATURES RELATING TO CONSTRUCTION OR TO REGULATION AND CONTROL OF TRAFFIC MAY BE SUBJECT TO CHANGE AS DEEMED NECESSARY BY THE DEPARTMENT

Johnson, Mirmiran & Thompson
Richmond, Virginia
ROADWAY ENGINEER

Johnson, Mirmiran & Thompson
Richmond, Virginia
HYDRAULICS ENGINEER

NW CURB RETURN

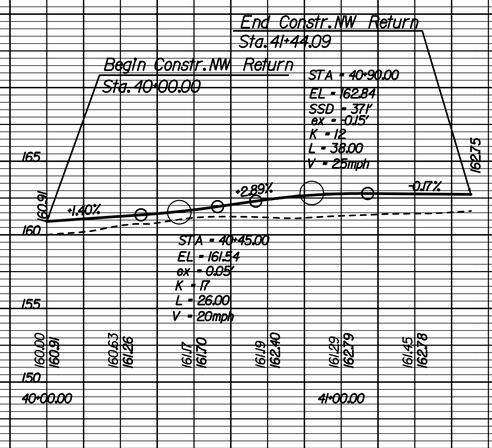

NE CURB RETURN

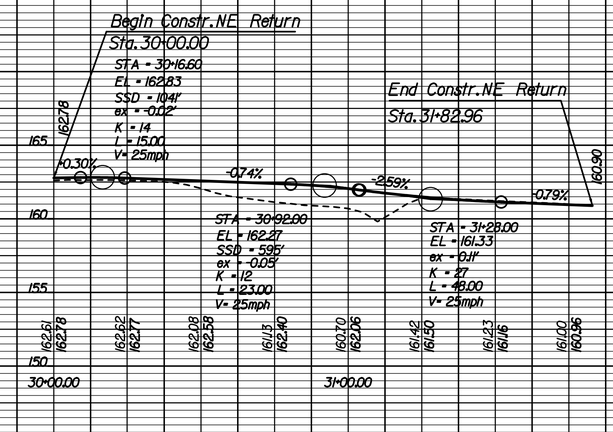

SW CURB RETURN

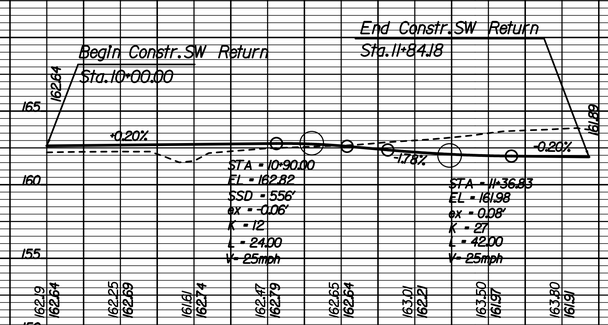

SE CURB RETURN

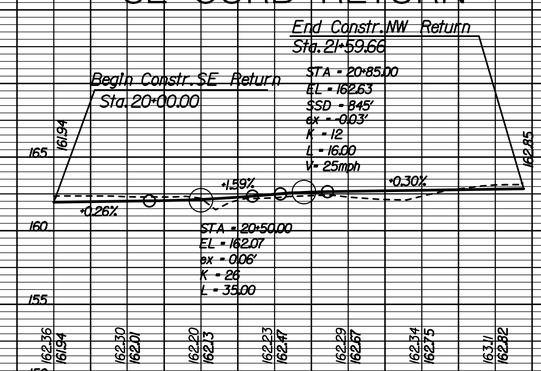

SCALE: 1" = 25' HORZ.
1" = 5' VERT.

SEE PLAN SHEET 10(2) FOR HORIZONTAL ALIGNMENT DATA ALONG CURB RETURNS

PROJECT	SHEET NO.
0249-063-106	4F