Virginia Department of Transportation

PLAN & PROFILE

Rte.29 Business (Main St.) Over Staunton River & NS Railway
Bridge Replacement

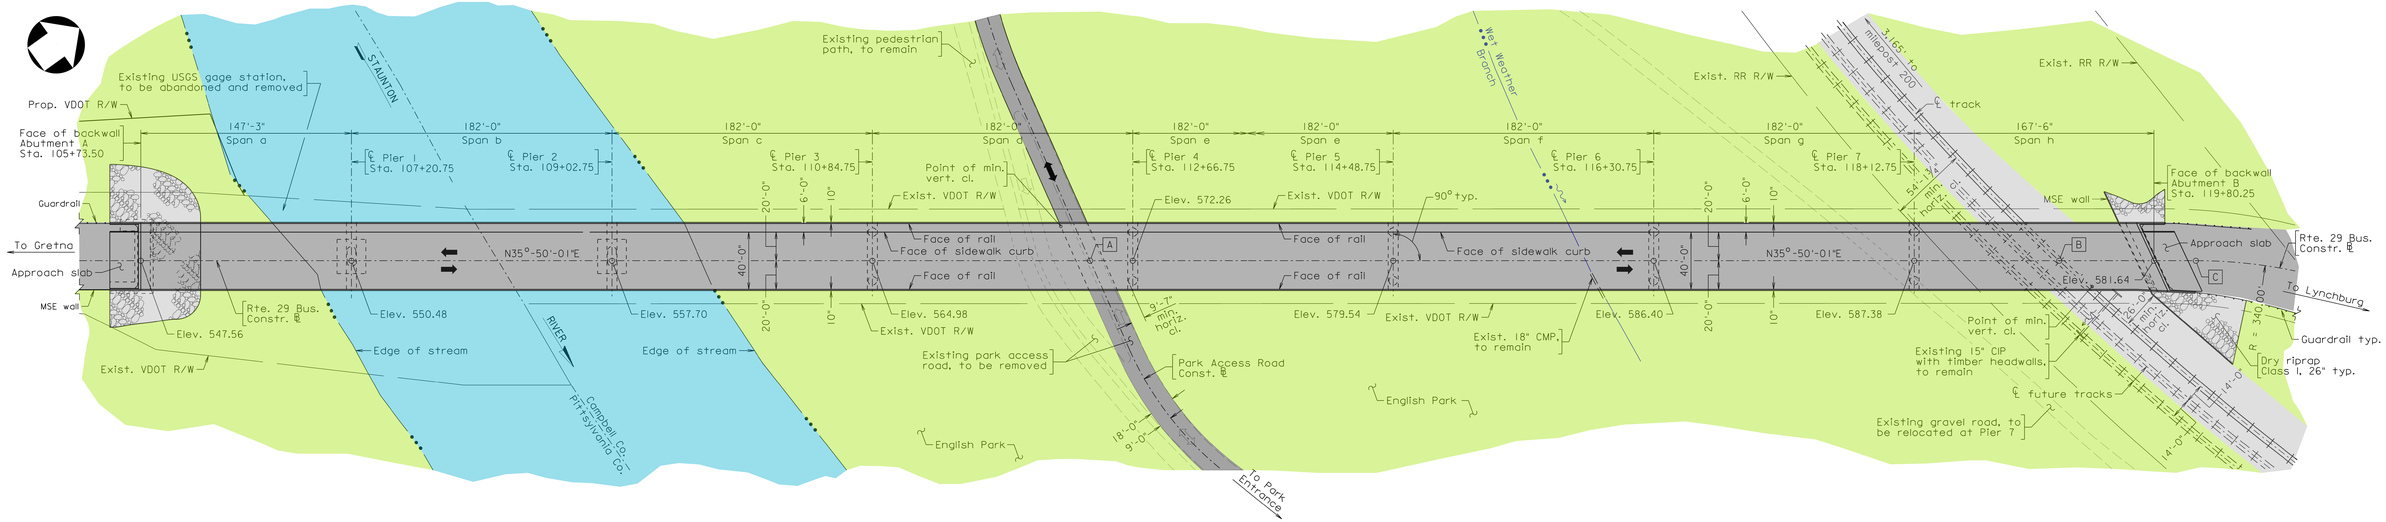

PLAN

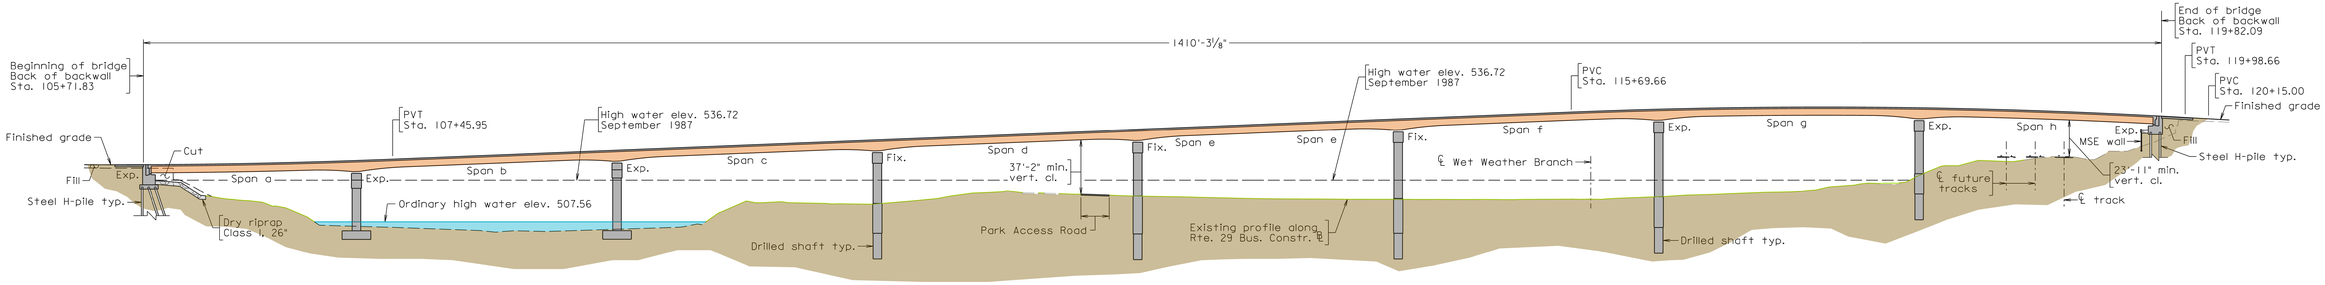

DEVELOPED SECTION ALONG RTE. 29 BUS. CONSTR. ℄

Rte. 29 Business (Main St.) over Staunton River and NS Railway- Campbell & Pittsylvania County, Virginia - State Project (NFO) 0029-162-270, P101, R201, C501, B601 - UPC 104944
These plans are unfinished and unapproved and are not to be used for any type of construction or the acquisition of Right of Way. Additional Easements for Right of Way may be required beyond the proposed right-of-way shown on these plans.
Imagery Courtesy of the Commonwealth of Virginia copyright 2009/2010