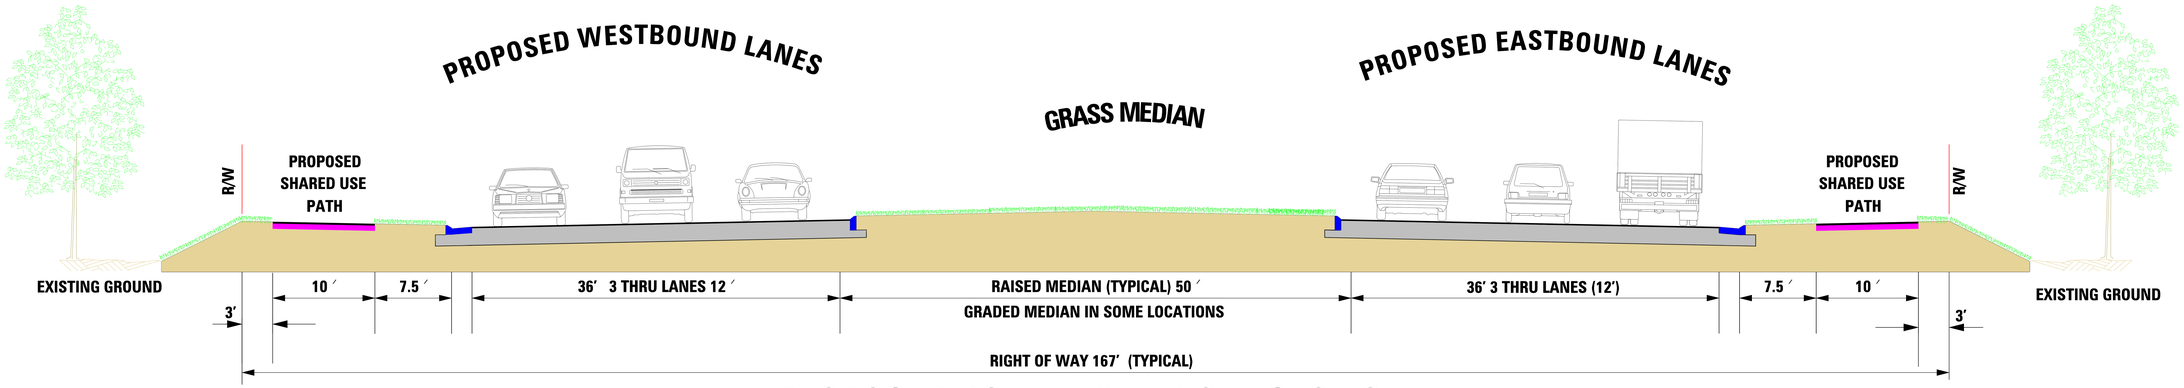

PROPOSED ROUTE 50 TYPICAL SECTION

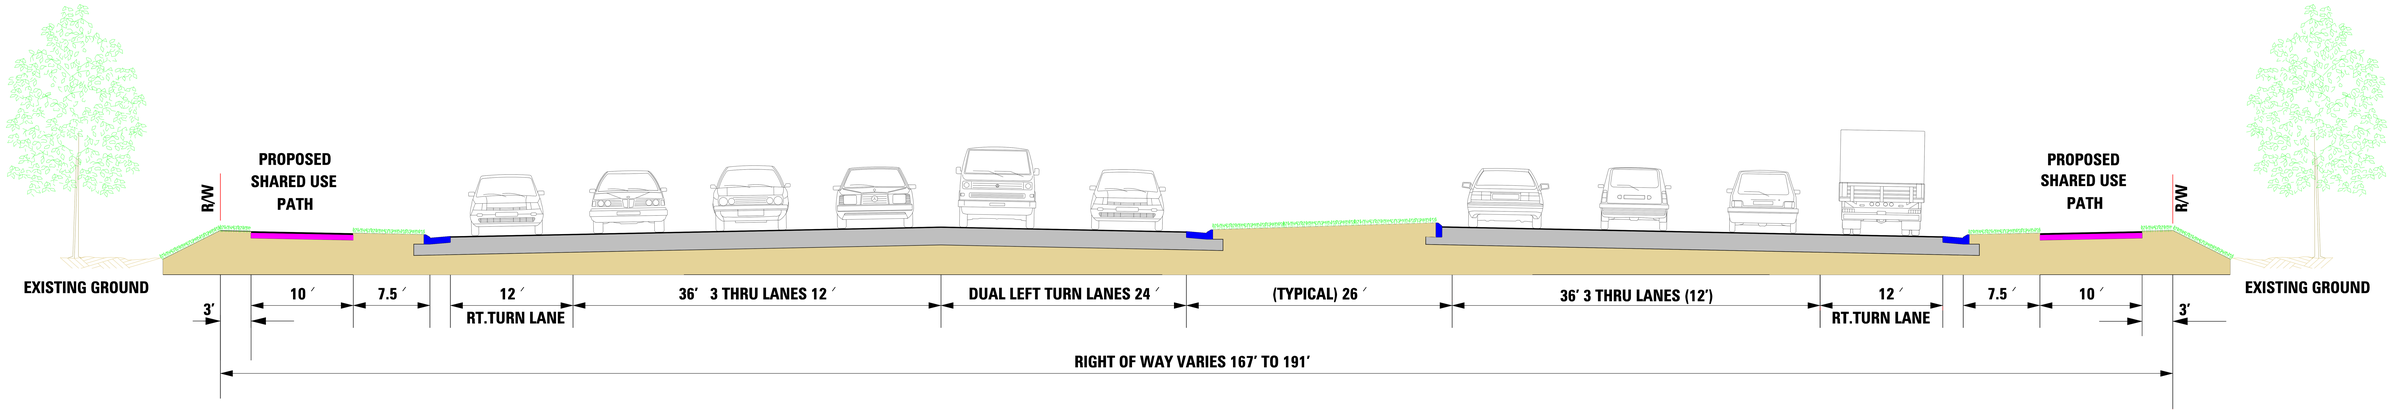

PROPOSED ROUTE 50 TYPICAL SECTION SHOWING TYPICAL TURN LANES

LEE-JACKSON MEMORIAL HIGHWAY / JOHN MOSBY HIGHWAY U.S. 50 UPC 68757
FAIRFAX AND LOUDOUN COUNTIES
PUBLIC HEARING EXHIBIT 5

VDOT PROJECT: 0050-96A-101

ADDITIONAL EASEMENTS FOR UTILITY RELOCATIONS MAY BE REQUIRED BEYOND THE PROPOSED RIGHT- OF- WAY SHOWN ON THESE PLANS.

THESE PLANS ARE UNFINISHED AND UNAPPROVED AND ARE NOT TO BE USED FOR ANY TYPE OF CONSTRUCTION OR THE ACQUISITION OF RIGHT OF WAY.