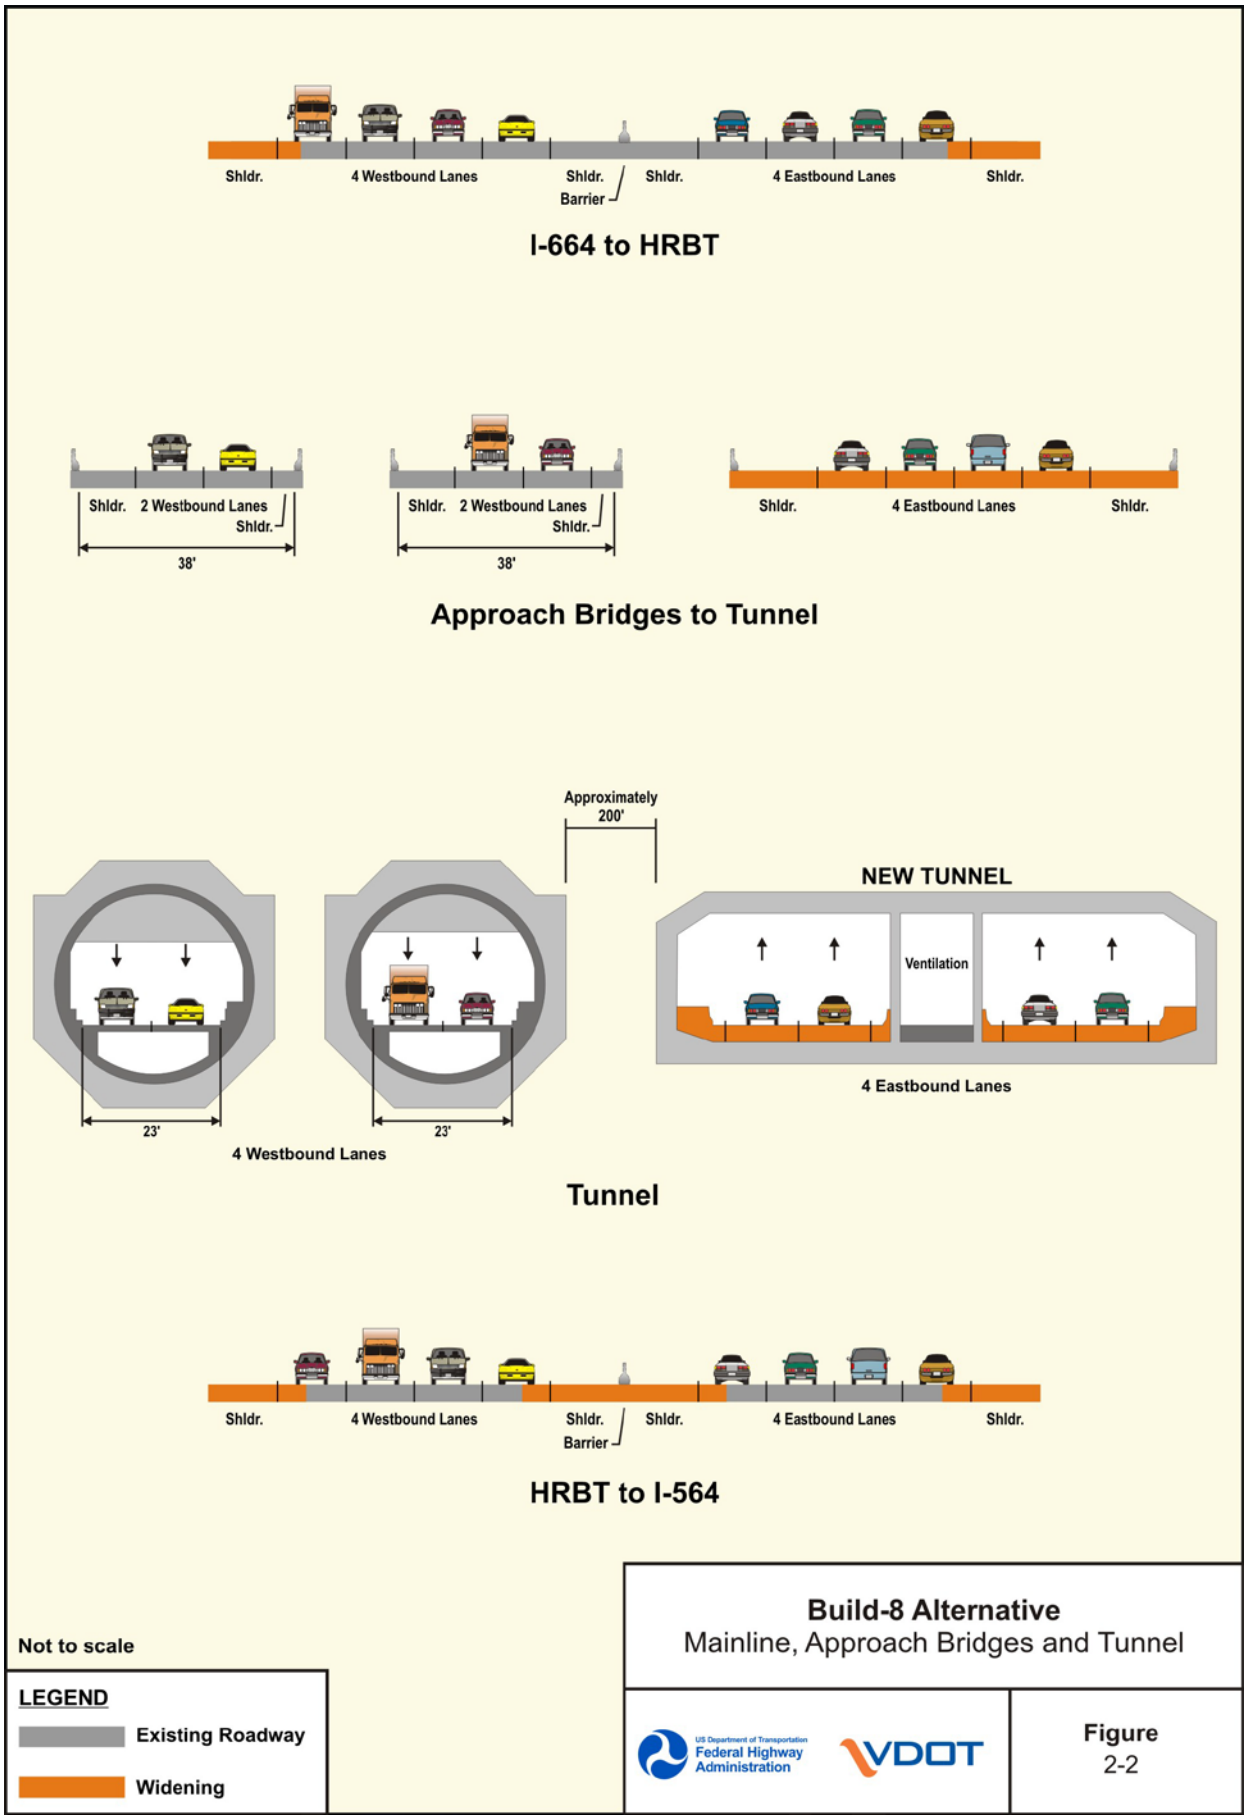
Shldr.
4 Westbound Lanes
Shldr.
Barrier
Shldr.
4 Eastbound Lanes
Shldr.
I-664 to HRBT
Shldr.
2 Westbound Lanes
Shldr.
38'
Shldr.
2 Westbound Lanes
Shldr.
38'
Shldr.
4 Eastbound Lanes
Shldr.
Approach Bridges to Tunnel
Approximately 200'
NEW TUNNEL
Ventilation
4 Eastbound Lanes
23'
23'
4 Westbound Lanes
Tunnel
Shldr.
4 Westbound Lanes
Shldr.
Barrier
Shldr.
4 Eastbound Lanes
Shldr.
HRBT to I-564
Not to scale
LEGEND
Existing Roadway
Widening
Build-8 Alternative
Mainline, Approach Bridges and Tunnel
US Department of Transportation
Federal Highway Administration
VDOT
Figure
2-2