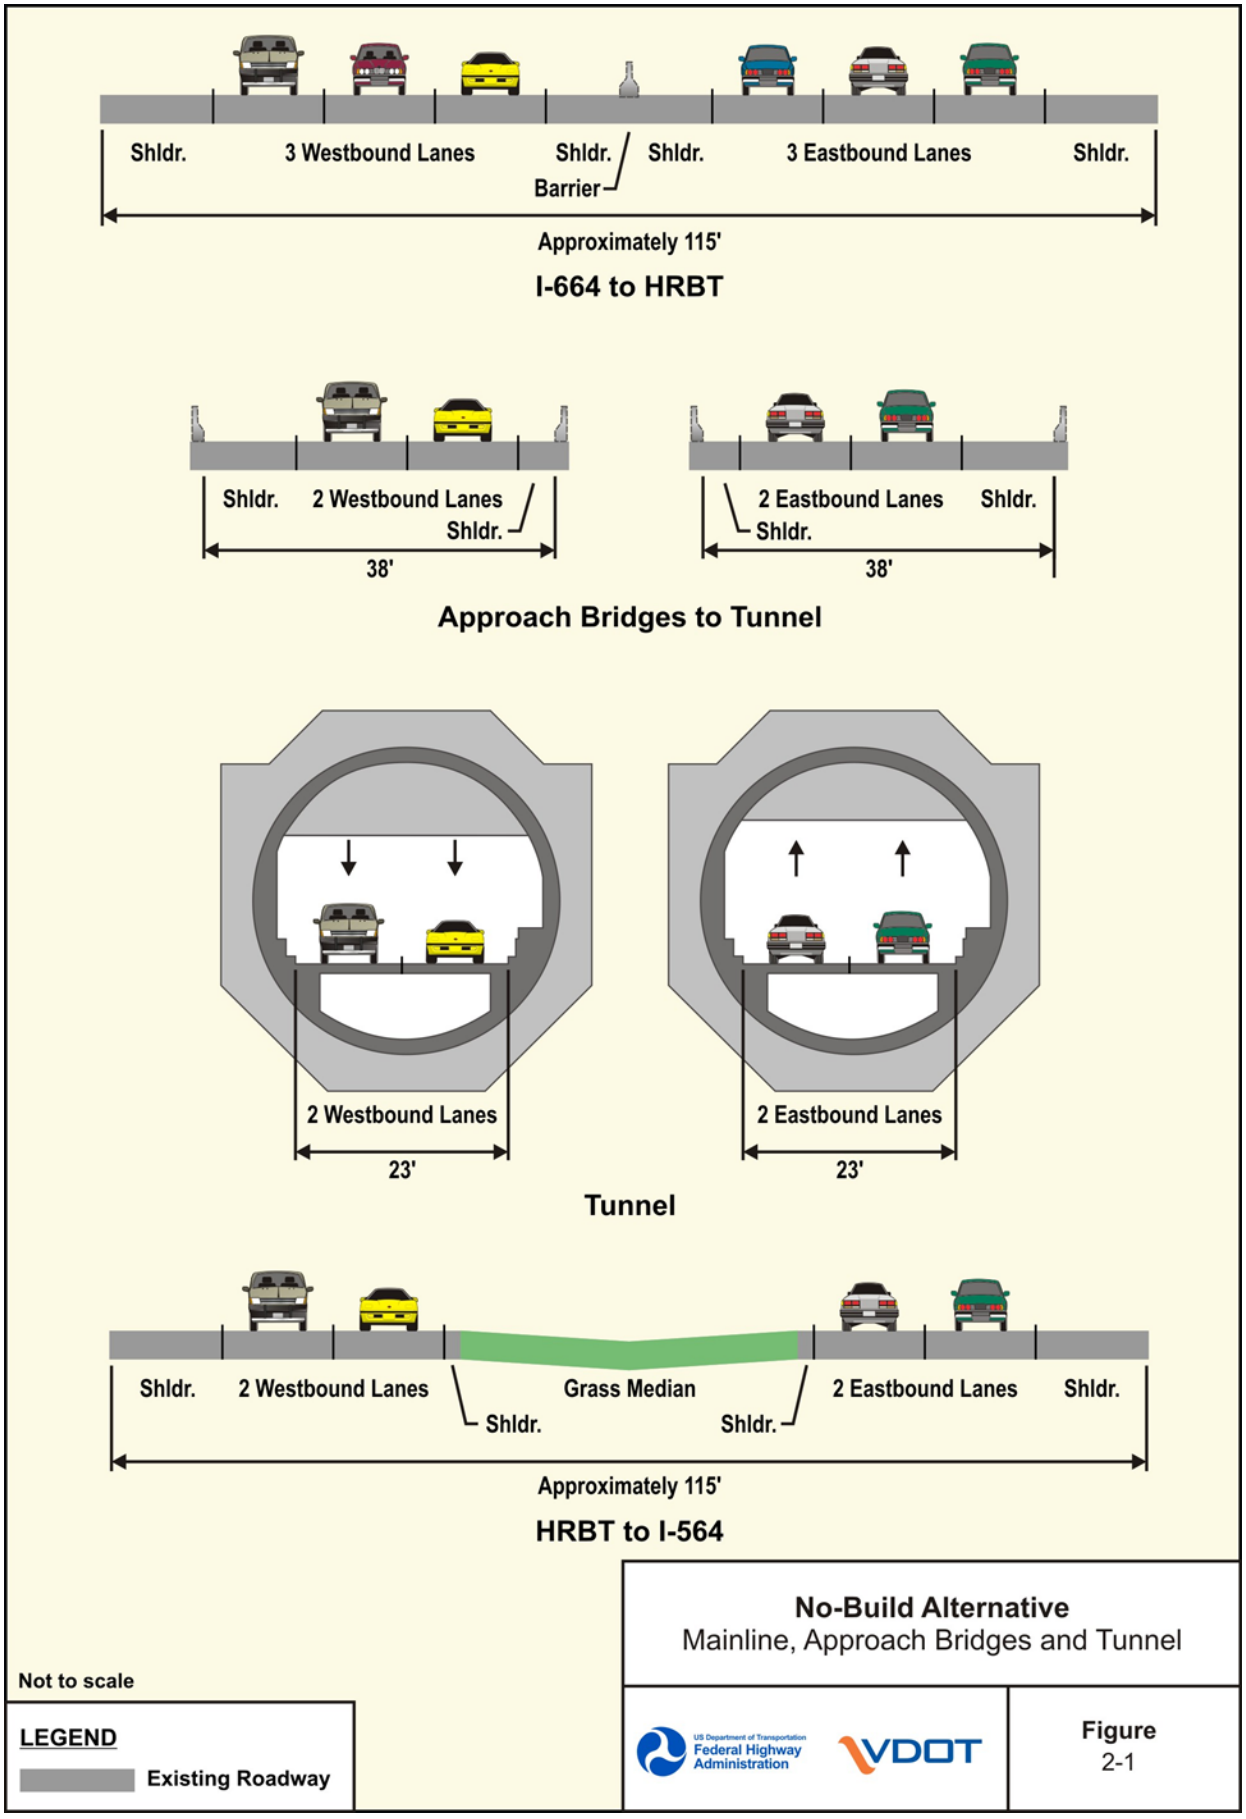
Shldr.
3 Westbound Lanes
Shldr.
Barrier
Shldr.
3 Eastbound Lanes
Shldr.
Approximately 115'
I-664 to HRBT
Shldr.
2 Westbound Lanes
Shldr.
38'
2 Eastbound Lanes
Shldr.
Shldr.
38'
Approach Bridges to Tunnel
2 Westbound Lanes
23'
2 Eastbound Lanes
23'
Tunnel
Shldr.
2 Westbound Lanes
Shldr.
Grass Median
Shldr.
2 Eastbound Lanes
Shldr.
Approximately 115'
HRBT to I-564
Not to scale
LEGEND
Existing Roadway
No-Build Alternative
Mainline, Approach Bridges and Tunnel
US Department of Transportation
Federal Highway Administration
VDOT
Figure
2-1