Restricted Crossing U-Turn (RCUT)

Route 29 and Route 718 Intersection Improvements

Virginia Department of Transportation

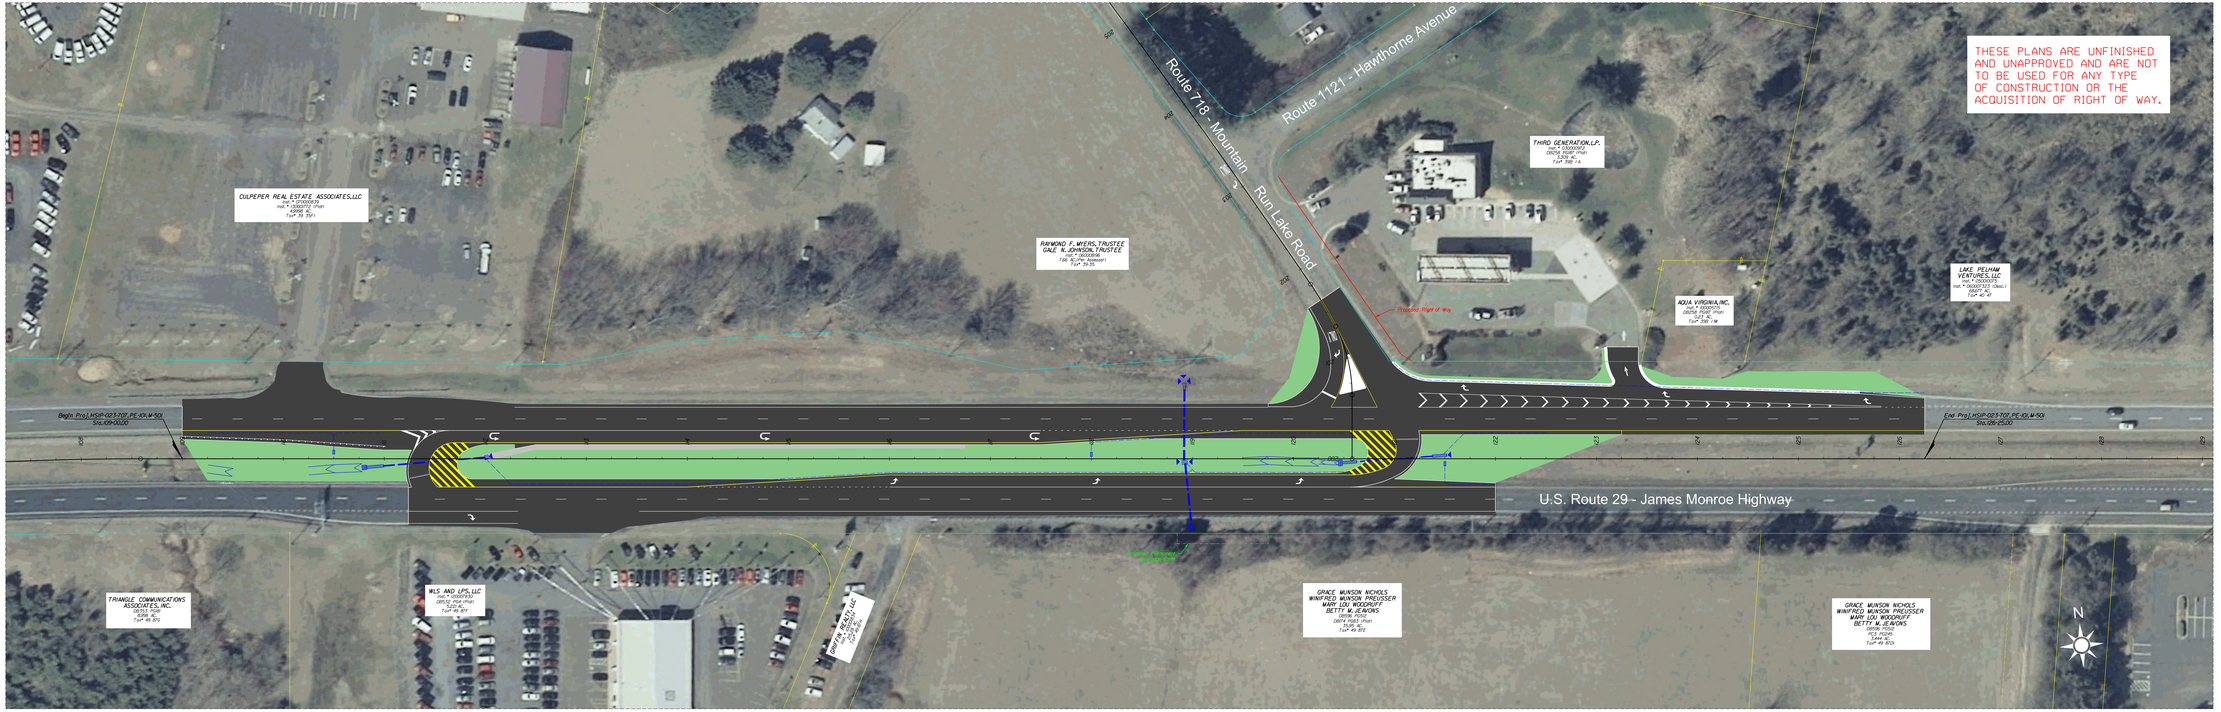

Project Location

Culpeper County

North Arrow & Scale

N

SCALE

0 50 100 150 200

Legend

- Proposed Road
- Proposed Concrete Island/Curbing
- Proposed Concrete Gutter
- Limits of Grading
- Existing Right of Way
- Property Lines
- Proposed Right of Way Line
- Proposed Permanent Drainage Easement

Contact Information

David Cubbage, L.S.
Project Manager
Virginia Department of Transportation
1601 Orange Road
Culpeper, Va 22701

Comments may also be sent to:
David.Cubbage@VDOT.Virginia.gov

Route 29 and Route 718 Intersection Improvements
Culpeper County, Virginia

State Project Number - (NFO) HSIP-023-707, P101, M501
UPC 104805

These plans are unfinished and unapproved and are not to be used for any type of construction or the acquisition of right of way. Additional easements for utility relocations may be required beyond the propposed right-of-way shown on these plans.

Imagery Courtesy of the Commonwealth of Virginia copyright 2015.