PROJECT MANAGER WAYNE E. LIGHTFOOT (703) 259-3223
SURVEYED BY LEON E. J. REUTLE, L.S. (703) 259-3224
DESIGN SUPERVISED BY JOSHUA S. WADE, P.E. (703) 934-2300
DESIGNED BY PARSONS TRANSPORTATION GROUP, INC. (703) 934-2300

VDOT (Division) or Co. Name (Location), Virginia (TECHNICAL DISCIPLINE)	VDOT (Division) or Co. Name (Location), Virginia (TECHNICAL DISCIPLINE)

REVISED	STATE	STATE ROUTE	STATE PROJECT	SHEET NO.
	VA.	784	0784-076-051, PE-101, RW-201, M-501	7

DESIGN FEATURES RELATING TO CONSTRUCTION OR TO REGULATION AND CONTROL OF TRAFFIC MAY BE SUBJECT TO CHANGE AS DEEMED NECESSARY BY THE DEPARTMENT

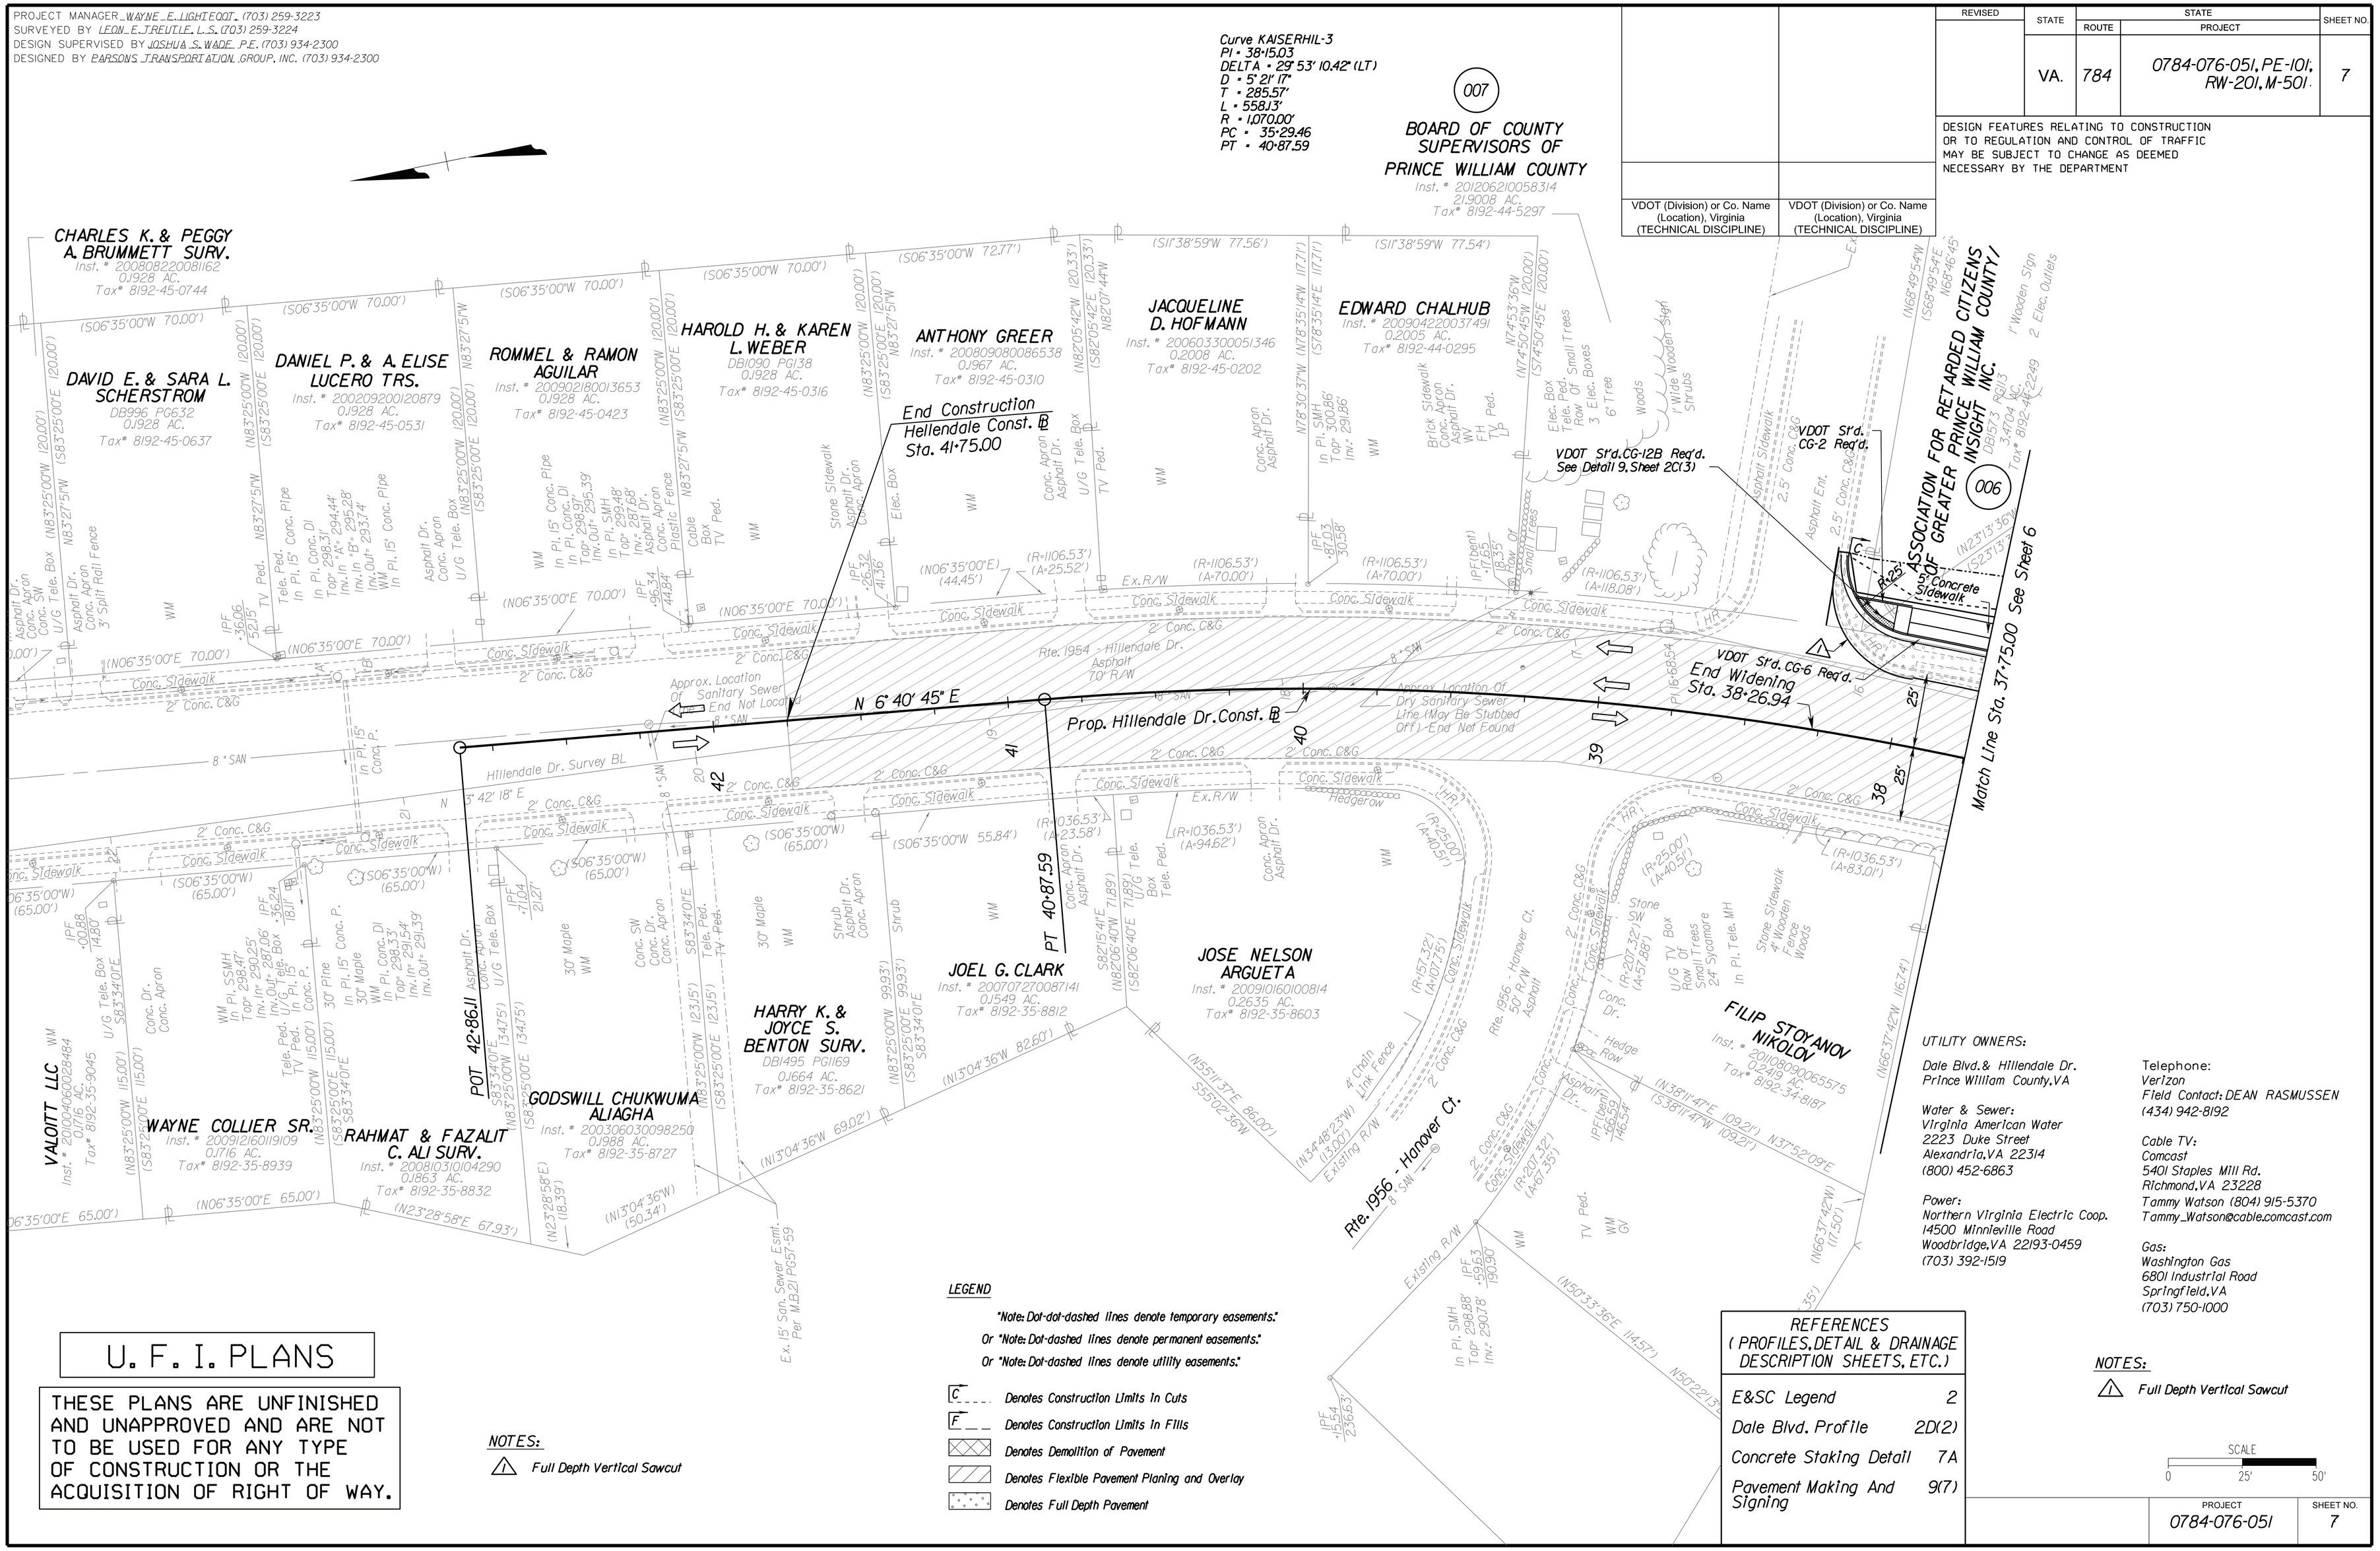

UTILITY OWNERS:

Dale Blvd. & Hillendale Dr.
Prince William County, VA

Water & Sewer:
Virginia American Water
2223 Duke Street
Alexandria, VA 22314
(800) 452-6863

Power:
Northern Virginia Electric Coop.
14500 Minnieville Road
Woodbridge, VA 22193-0459
(703) 392-1519

Telephone:
Verizon
Field Contact: DEAN RASMUSSEN
(434) 942-8192

Cable TV:
Comcast
5401 Staples Mill Rd.
Richmond, VA 23228
Tammy Watson (804) 915-5370
Tammy_Watson@cable.comcast.com

Gas:
Washington Gas
6801 Industrial Road
Springfield, VA
(703) 750-1000

U. F. I. PLANS

THESE PLANS ARE UNFINISHED AND UNAPPROVED AND ARE NOT TO BE USED FOR ANY TYPE OF CONSTRUCTION OR THE ACQUISITION OF RIGHT OF WAY.

NOTES:

1. Full Depth Vertical Sawcut

LEGEND

"Note: Dot-dot-dashed lines denote temporary easements."
Or "Note: Dot-dashed lines denote permanent easements."
Or "Note: Dot-dashed lines denote utility easements."

C - - - - Denotes Construction Limits In Cuts
F - - - - Denotes Construction Limits In Fills
Denotes Demolition of Pavement
Denotes Flexible Pavement Planing and Overlay
Denotes Full Depth Pavement

REFERENCES (PROFILES, DETAIL & DRAINAGE DESCRIPTION SHEETS, ETC.)

E&SC Legend	2
Dale Blvd. Profile	2D(2)
Concrete Staking Detail	7A
Pavement Making And Signing	9(7)

NOTES:

1. Full Depth Vertical Sawcut

SCALE 0 25' 50'

PROJECT	SHEET NO.
0784-076-051	7