Virginia Department of Transportation

Intersection Improvements

Braddock Road (Route 620) / Pleasant Valley Road (Route 609)

Project Location

Centerville, VA
Fairfax County

North Arrow & Scale

Legend

Proposed Road	Existing Right of Way
Proposed Paved Shoulder	Existing Property Line
Proposed Shared Use Path Or Sidewalk	Proposed Right of Way Line
Proposed Concrete	Proposed Temp. Construction Easement
Proposed Grass / Landscaped Median	Proposed Joint-Use Utility Easement
Proposed Truck Apron	Proposed Limits of Construction - Cut
Partial ROW Aquisition	Proposed Limits of Construction - Fill
	Proposed Storm Design

Contact Information

Amir Salahshoor, P.E.
Project Manager
Virginia Department of Transportation
4975 Alliance Drive
Fairfax, Va 22030

Comments may also be sent to:
a.salahshoor@VDOT.Virginia.gov

Route 620 / Route 609 Roundabout
Centerville, Virginia

(NFO) 0620-029-017, P101
UPC 103318
STP-5A01(382)

These plans are unfinished and unapproved and are not to be used for any type of construction or the acquisition of right of way. Additional easements for utility relocations may be required beyond the propposed right-of-way shown on these plans.
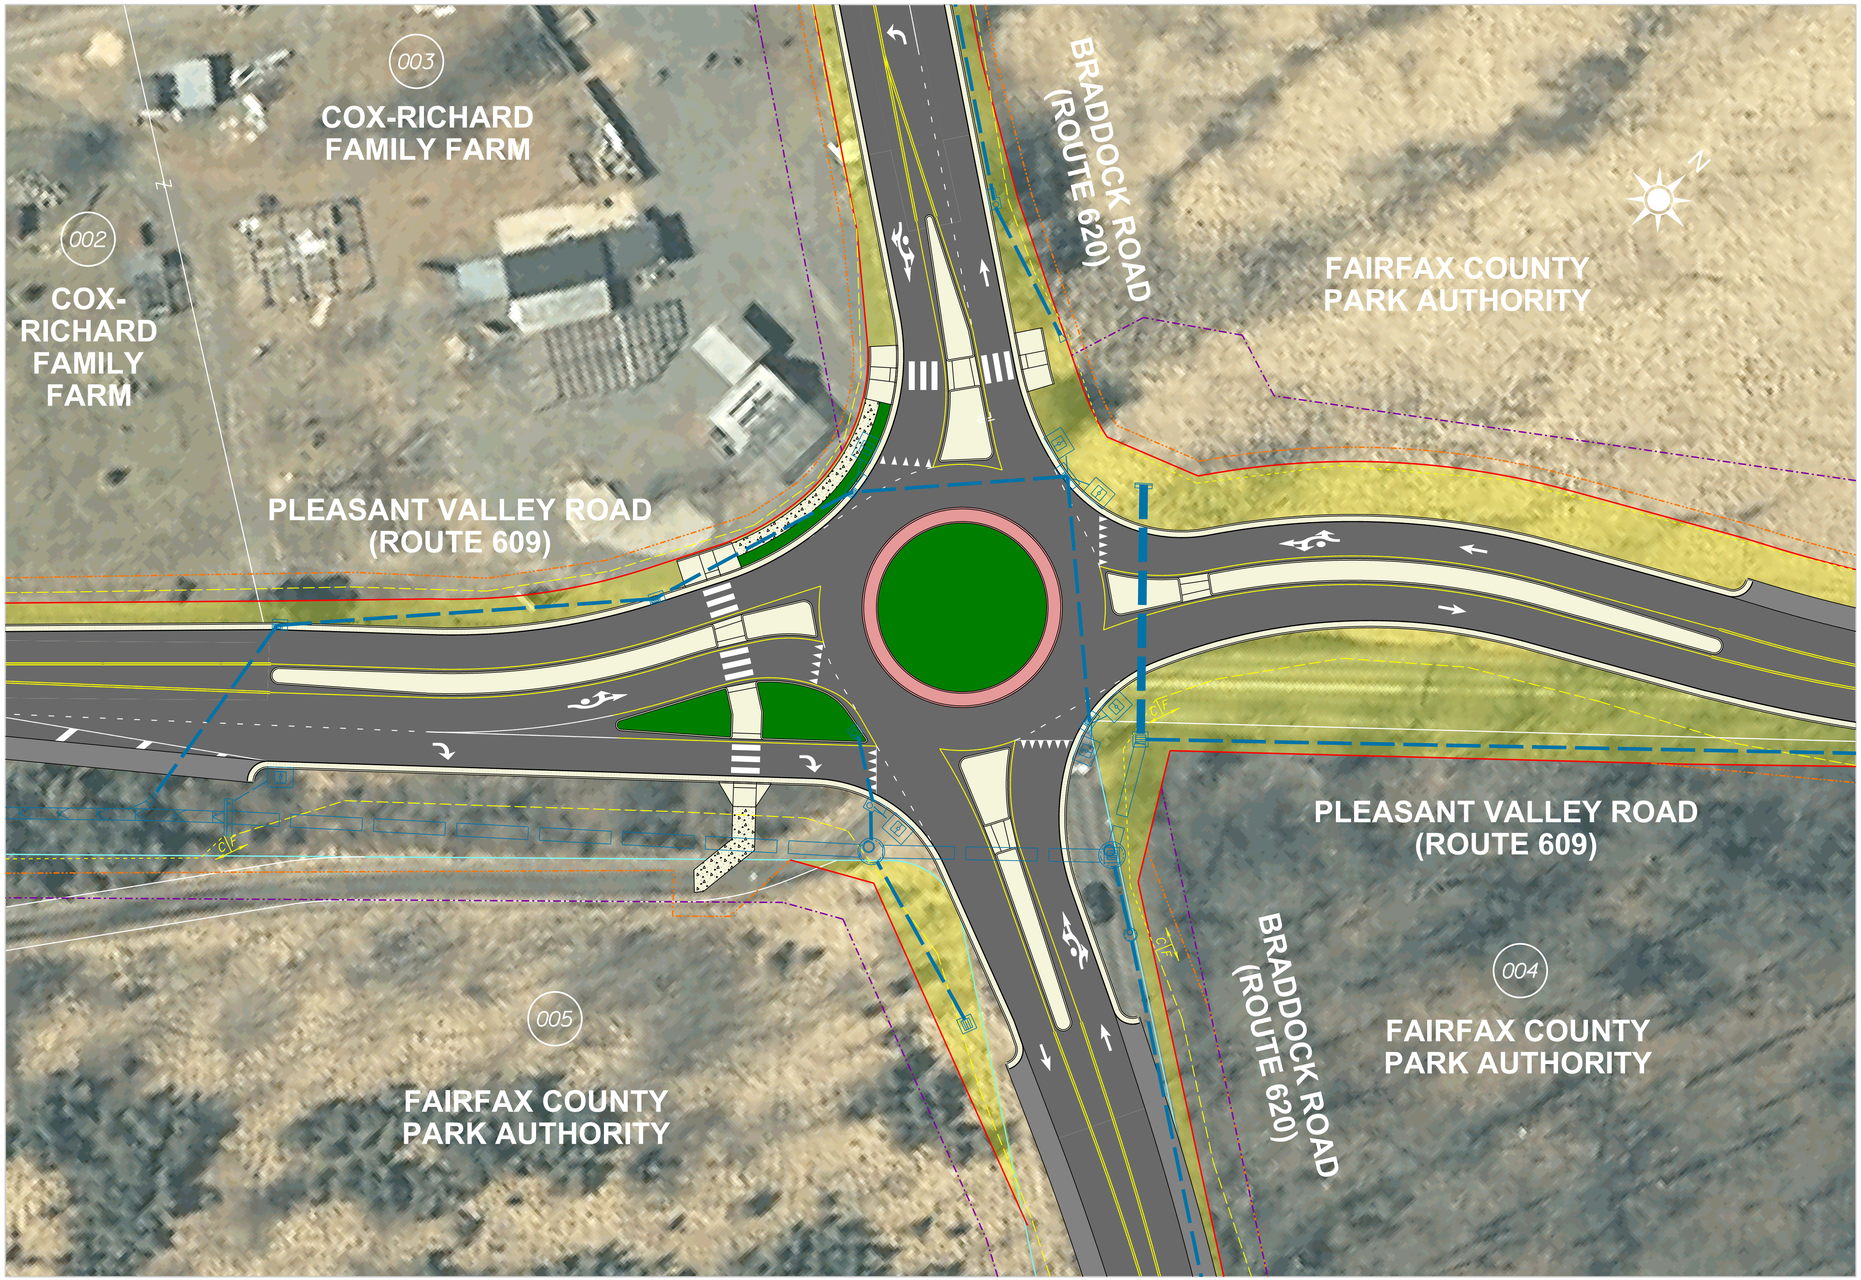
Imagery Courtesy of the Commonwealth of Virginia copyright 2009/2010.