Virginia Department of Transportation

Project Overview Plan

Route 7 over Dulles Toll Road (DTR) and Airport Access Highway

Project Location

Town\City
What County

North Arrow & Scale

SCALE
0 100' 200' 300' 400' 500' 600'

N

Legend

- Proposed Road
- Proposed Bridge
- Proposed Shared Use Path
- Stormwater Management Basin
- Dulles Rail - Silver Line
- Proposed Retaining Walls
- Signal
- Existing Right of Way
- Proposed Right of Way Line
- Proposed Permanent Drainage Easement
- Proposed Temp. Construction Easement
- Proposed Limits of Construction - Cut (C)
- Proposed Limits of Construction - Fill (F)
- Proposed Drainage

Contact Information

Arif Rahman, P.E.
Project Manager
Virginia Department of Transportation
4975 Alliance Drive
Fairfax, Va 22030

Comments may also be sent to:
meeting_comments@VDOT.Virginia.gov

Route 7 over Dulles Airport Toll Road
Fairfax County, Virginia

0007-029-139, P101, R201, C501, B617, B618
UPC 82135
BR-5401(738)

These plans are unfinished and unapproved and are not to be used for any type of construction or the acquisition of right of way. Additional easements for utility relocations may be required beyond the propposed right-of-way shown on these plans.
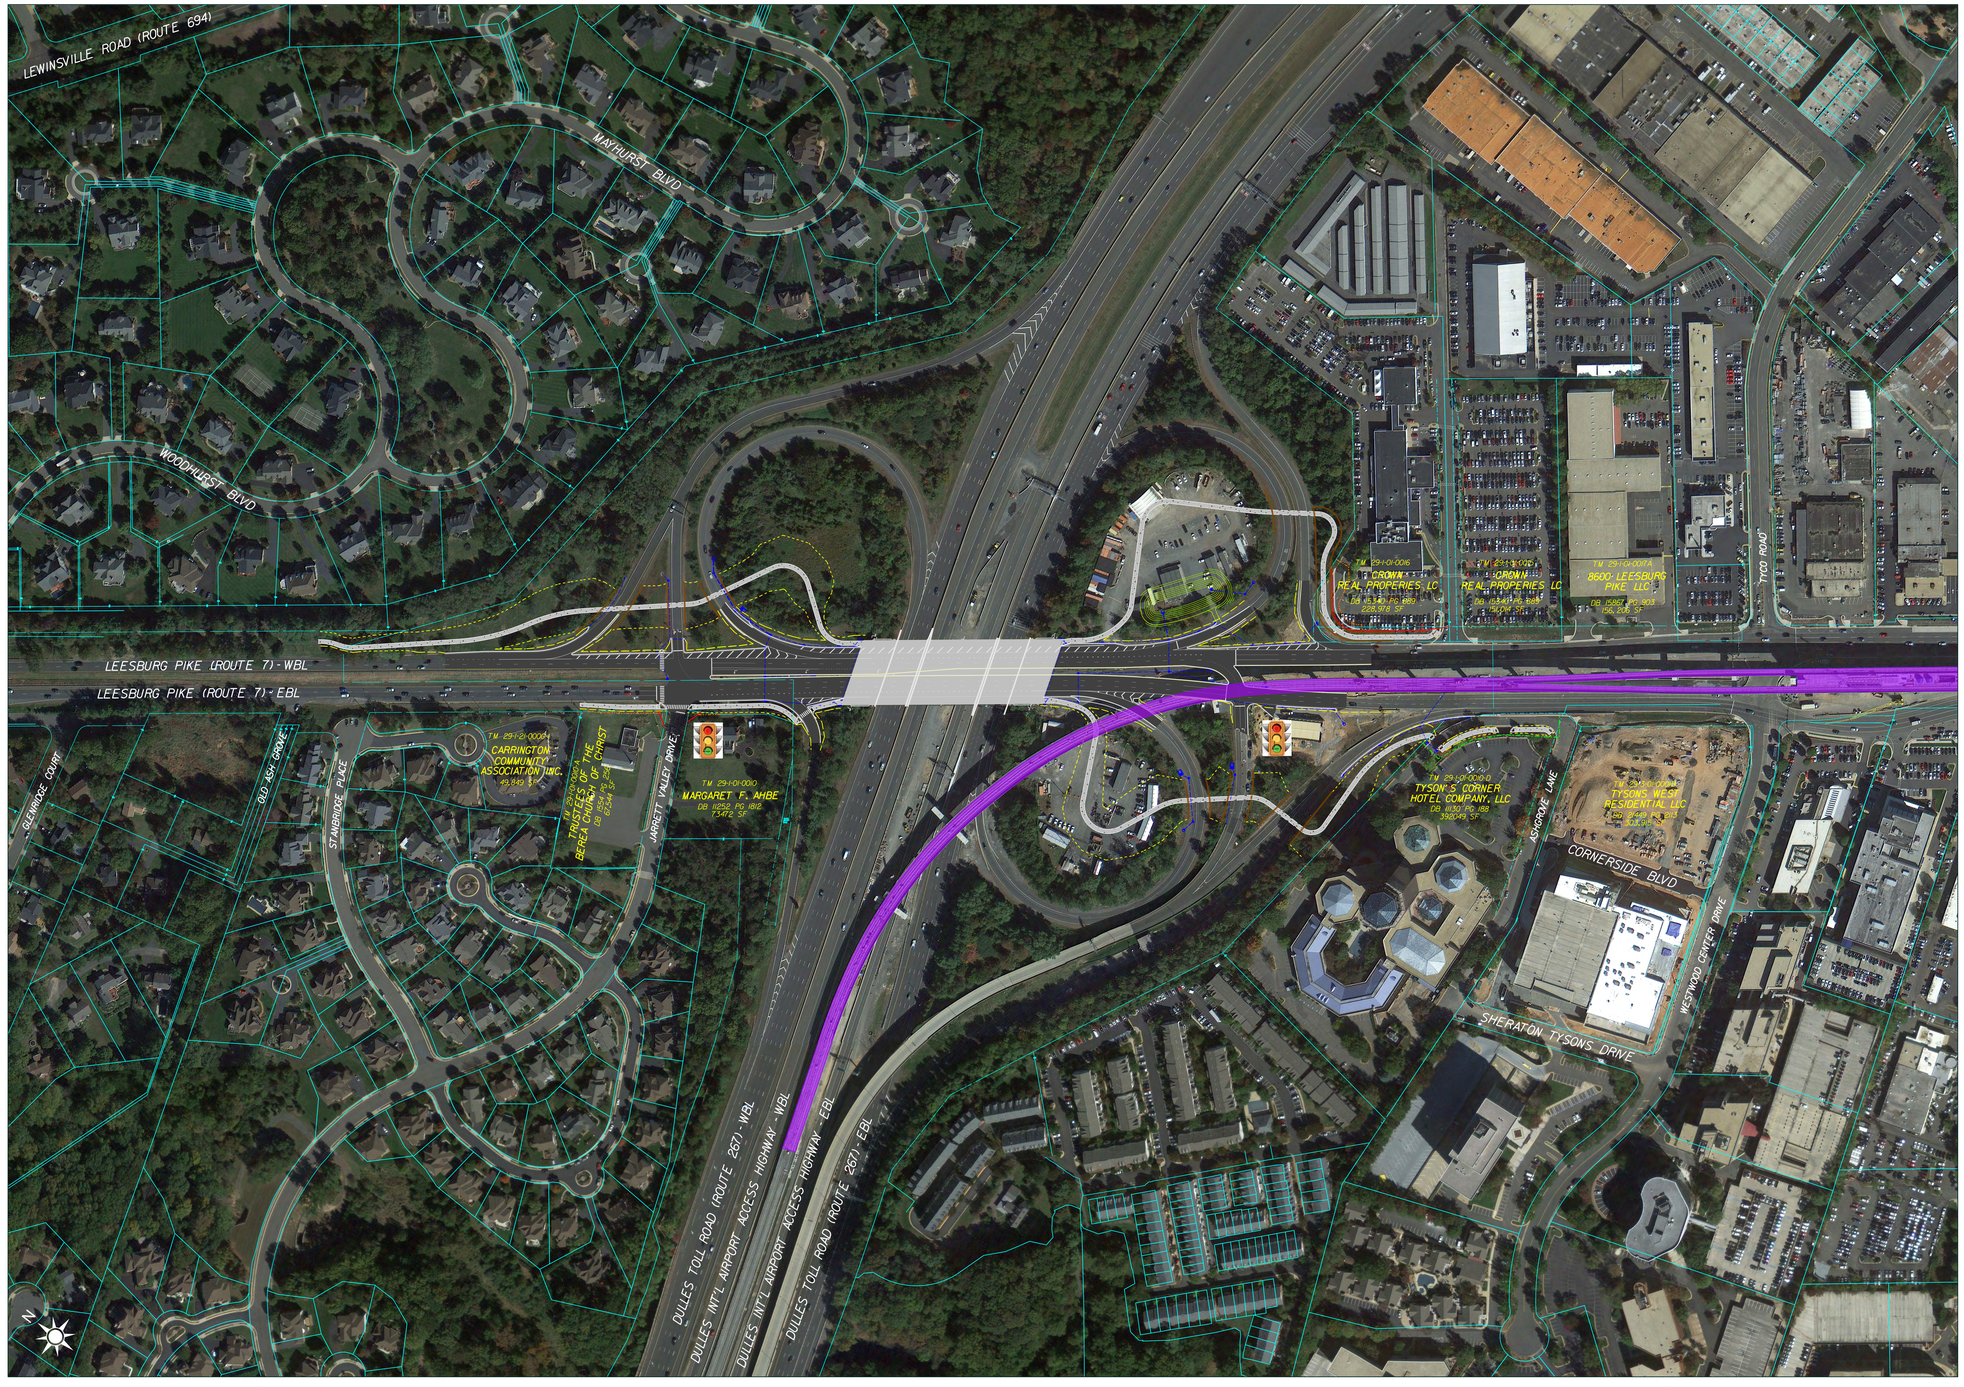
Imagery Courtesy of the Commonwealth of Virginia copyright 2009/2010.