DESIGN PUBLIC HEARING
NOVEMBER 3, 2011

ROUTE 655 (SULPHUR SPRINGS ROAD)
FREDERICK COUNTY

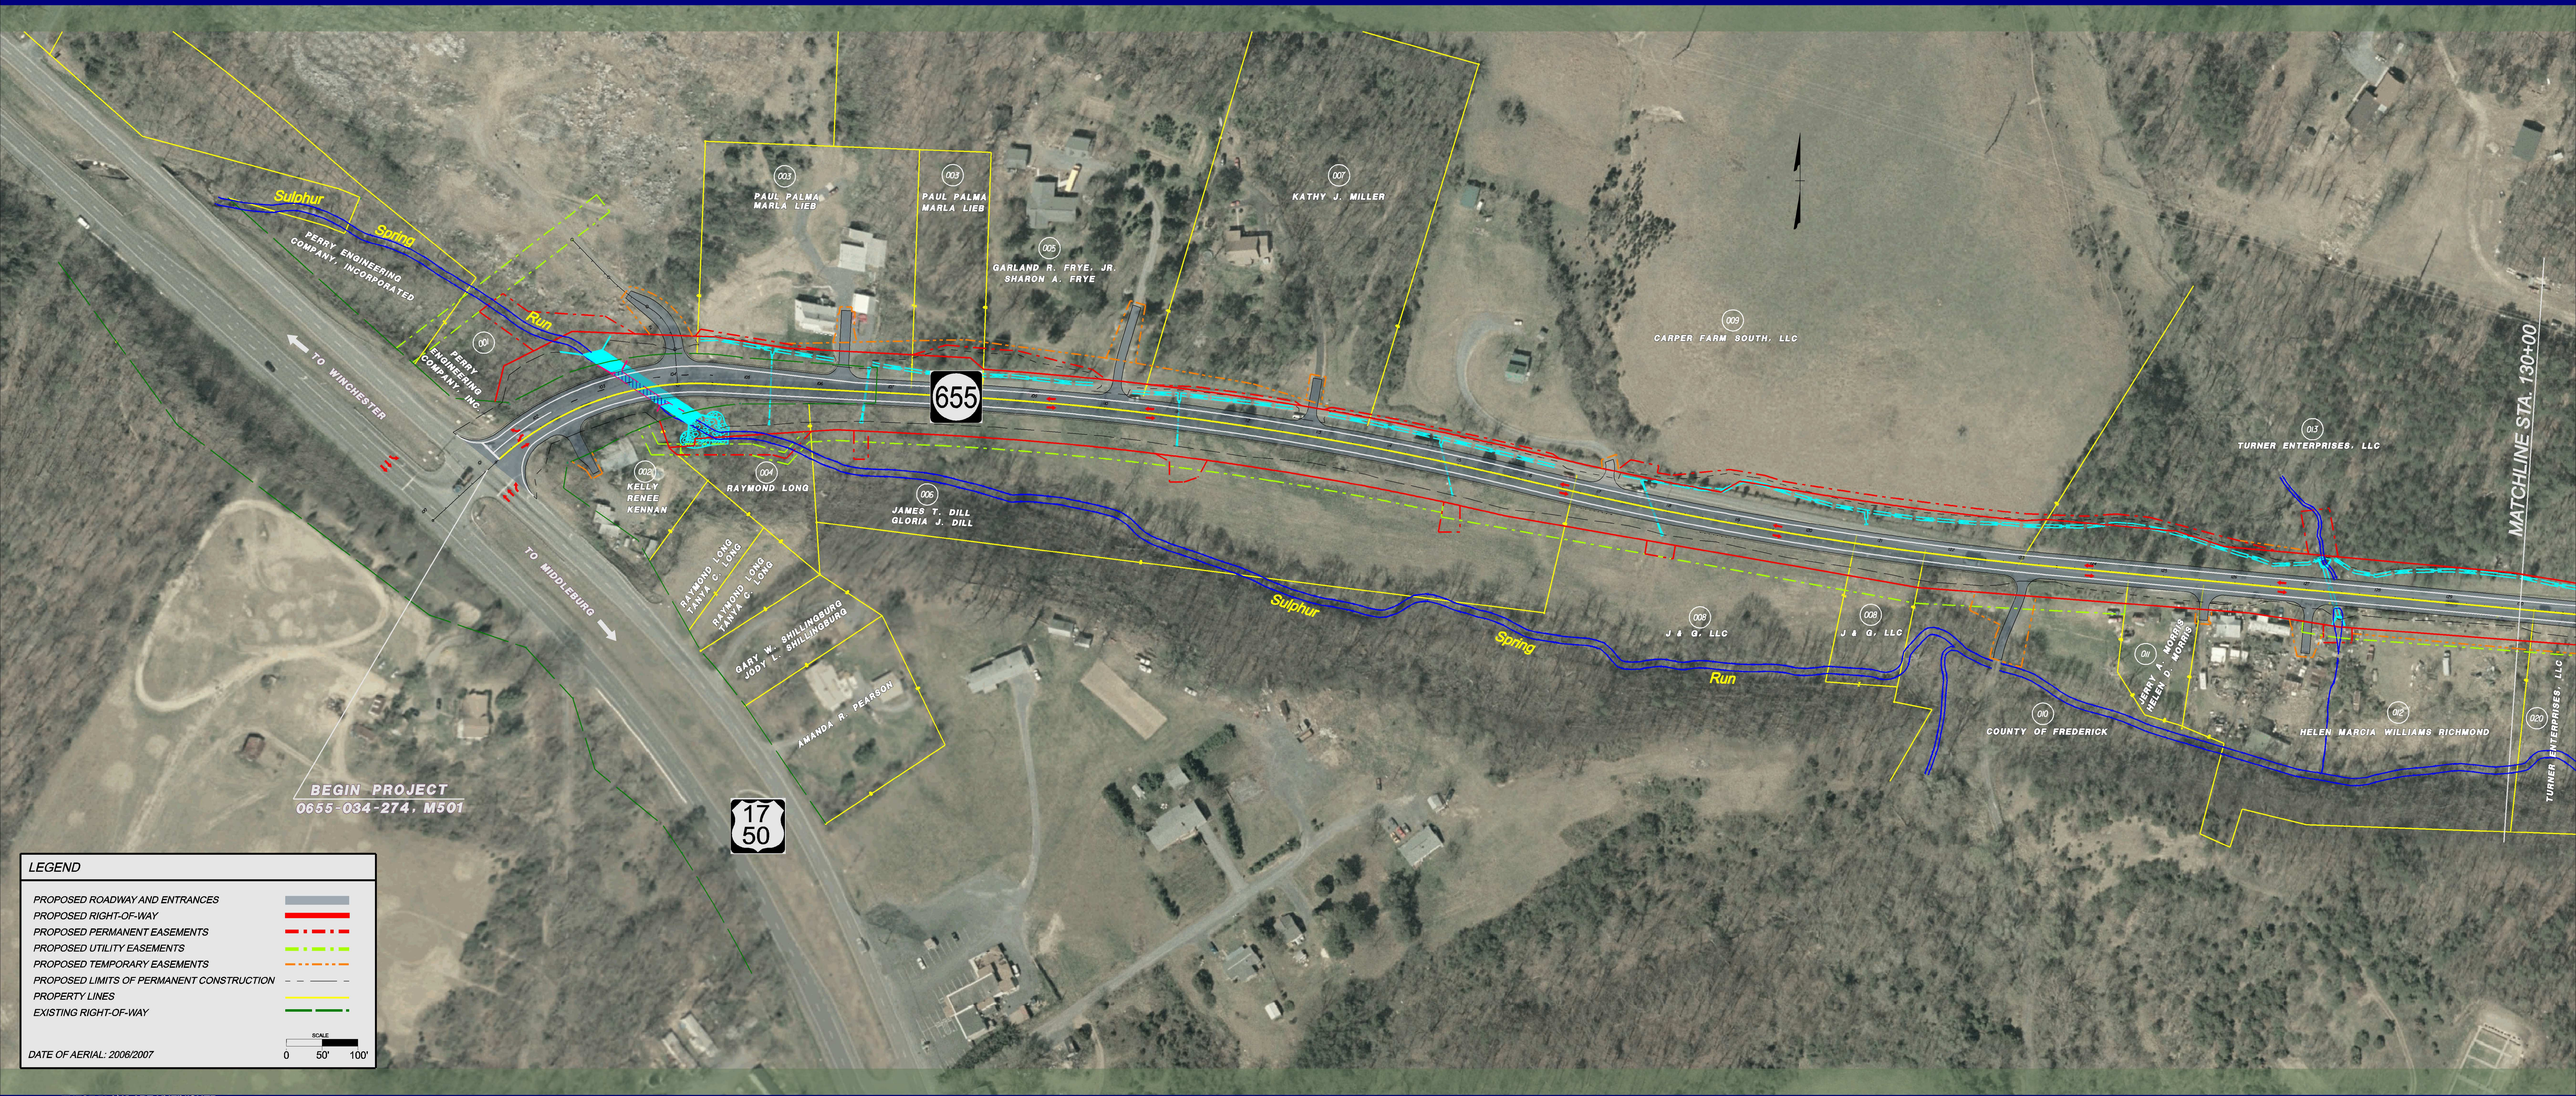

LEGEND

- PROPOSED ROADWAY AND ENTRANCES
- PROPOSED RIGHT-OF-WAY
- PROPOSED PERMANENT EASEMENTS
- PROPOSED UTILITY EASEMENTS
- PROPOSED TEMPORARY EASEMENTS
- PROPOSED LIMITS OF PERMANENT CONSTRUCTION
- PROPERTY LINES
- EXISTING RIGHT-OF-WAY

SCALE 0 50' 100'

DATE OF AERIAL: 2006/2007

THESE PLANS ARE UNFINISHED AND UNAPPROVED AND ARE NOT TO BE USED FOR ANY TYPE OF CONSTRUCTION OR THE ACQUISITION OF RIGHT OF WAY.

STATE PROJECT 0655-034-274
FROM: ROUTE 50 / ROUTE 17
TO: 0.288 MILES EAST OF ROUTE 656

Roll 1 of 2