Aerial Overview (3 of 3)
Fairfax Pike (Route 277)

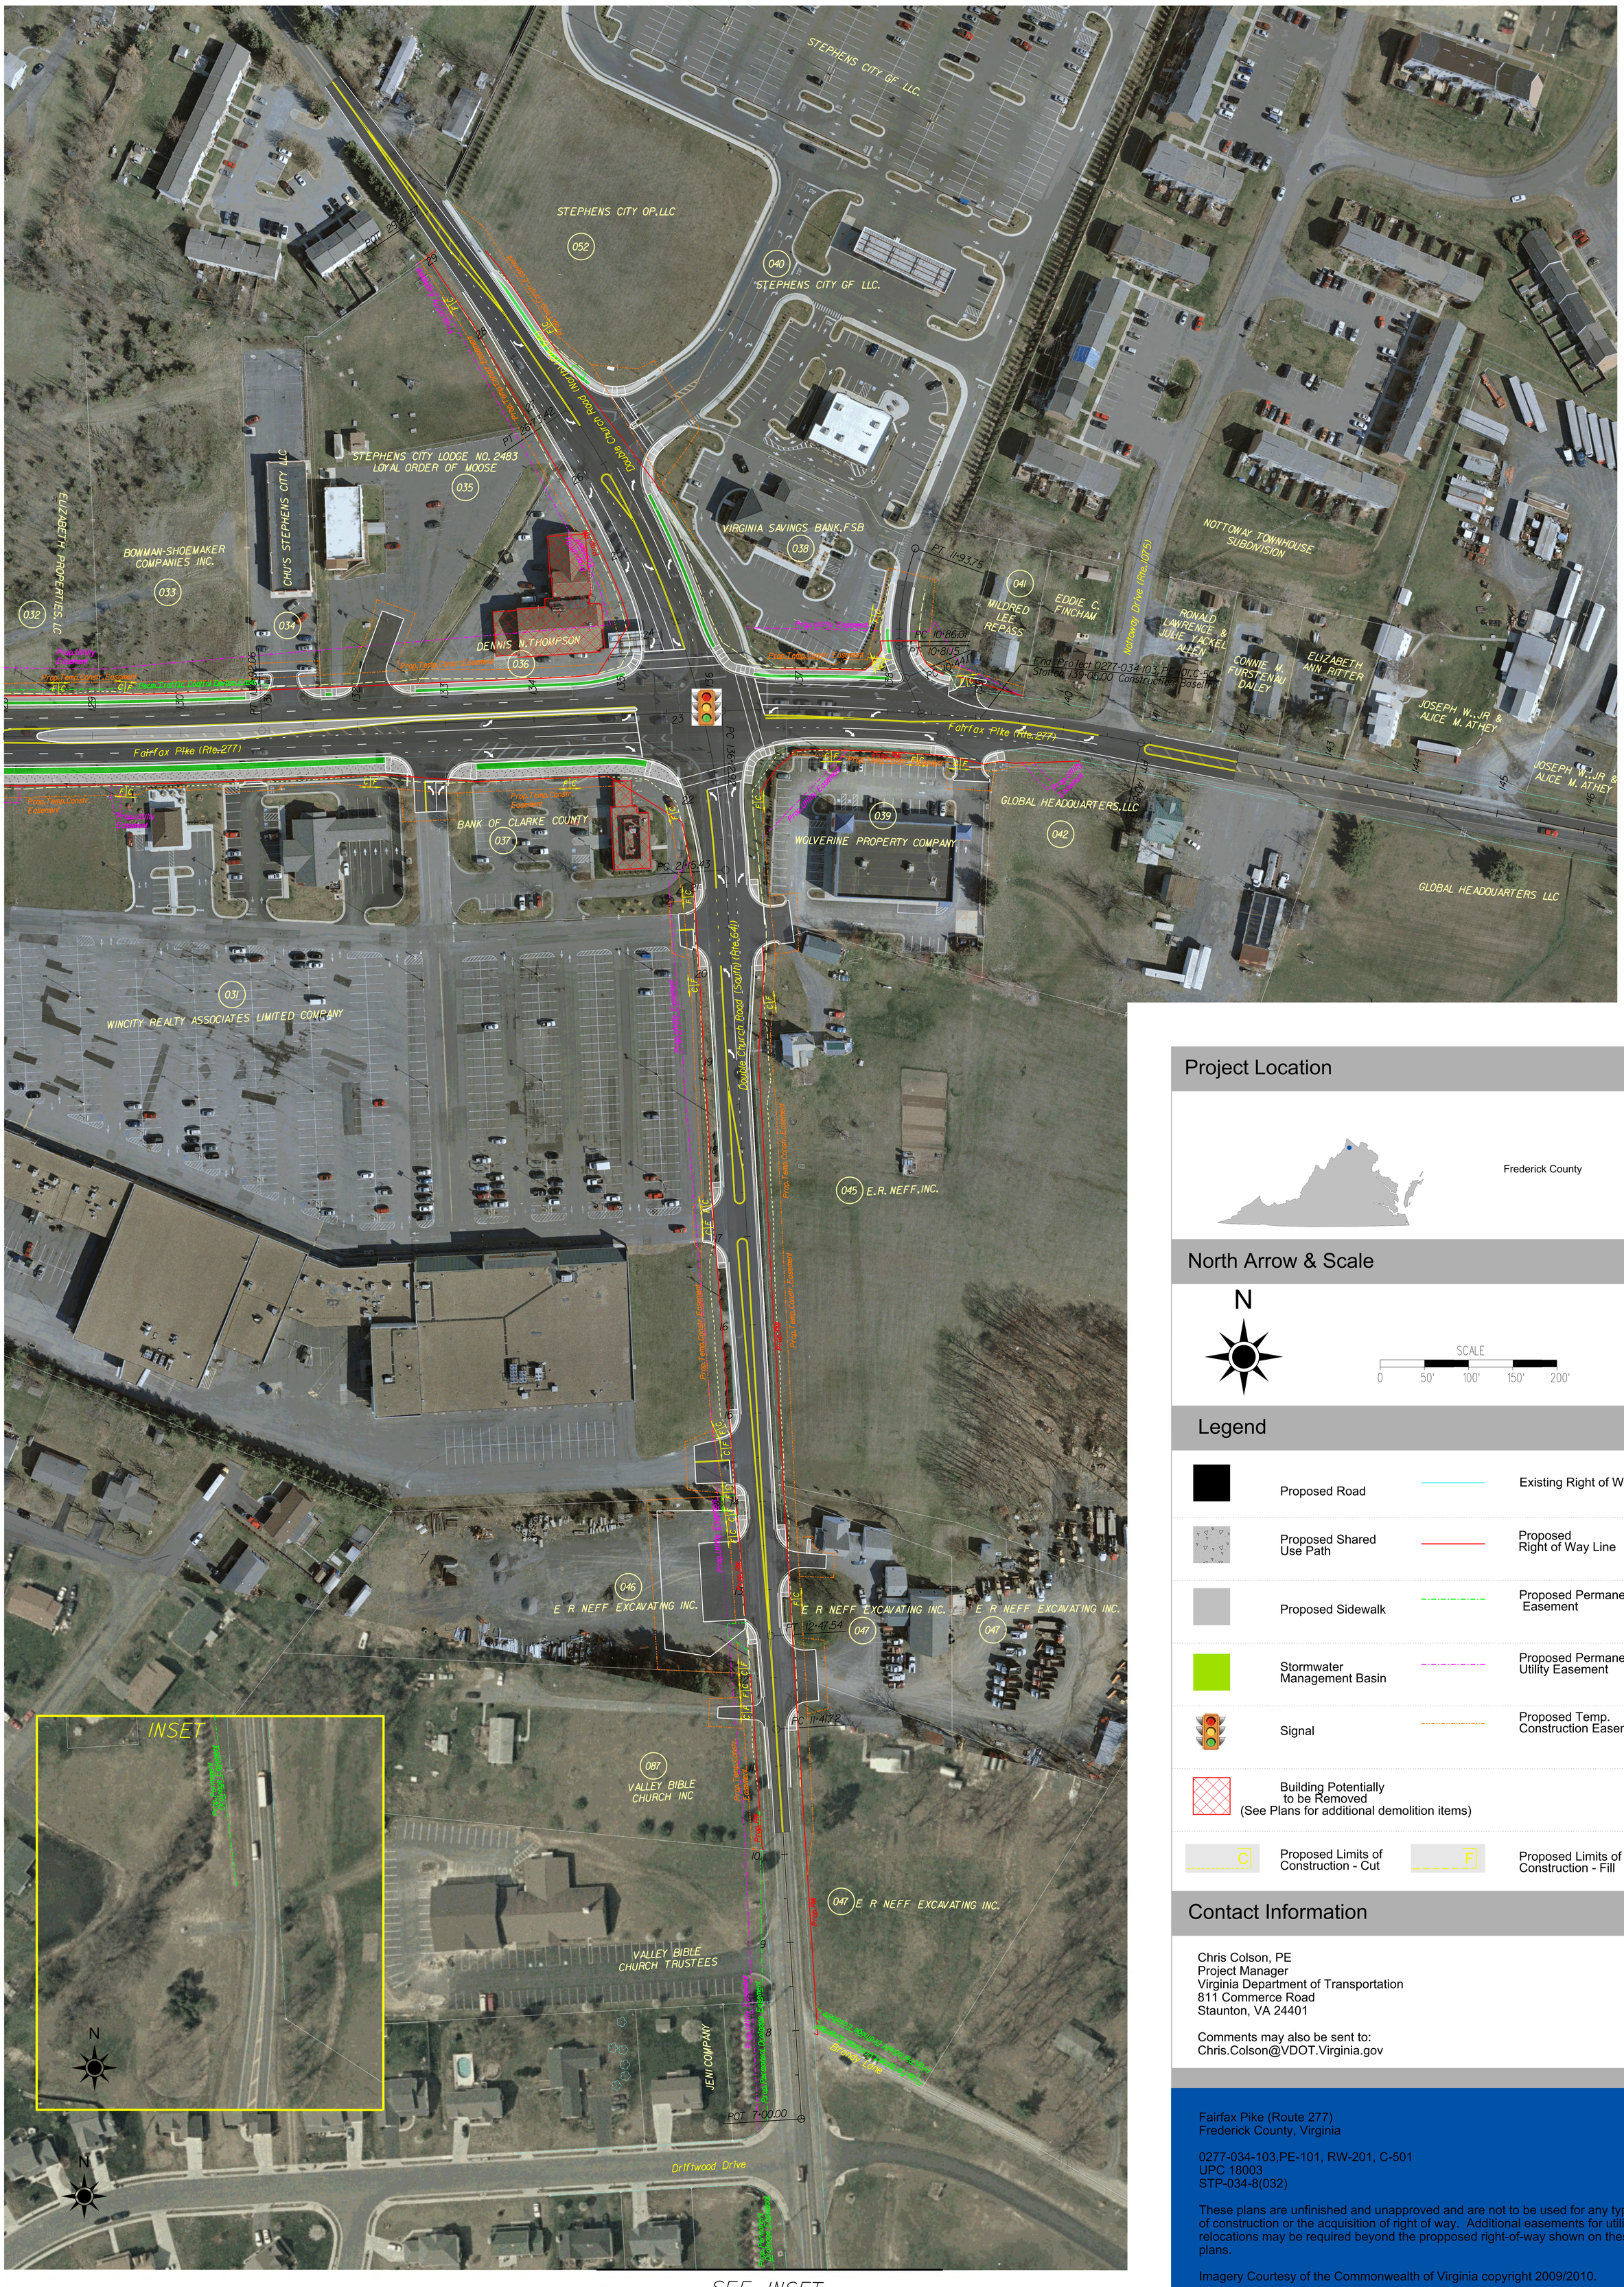

Project Location

Frederick County

North Arrow & Scale

N

SCALE
0 50' 100' 150' 200'

Legend

- Proposed Road
- Existing Right of Way
- Proposed Shared Use Path
- Proposed Right of Way Line
- Proposed Sidewalk
- Proposed Permanent Easement
- Stormwater Management Basin
- Proposed Permanent Utility Easement
- Signal
- Proposed Temp. Construction Easement
- Building Potentially to be Removed (See Plans for additional demolition items)
- C — Proposed Limits of Construction - Cut
- F — Proposed Limits of Construction - Fill

Contact Information

Chris Colson, PE
Project Manager
Virginia Department of Transportation
811 Commerce Road
Staunton, VA 24401

Comments may also be sent to:
Chris.Colson@VDOT.Virginia.gov

Fairfax Pike (Route 277)
Frederick County, Virginia

0277-034-103,PE-101, RW-201, C-501
UPC 18003
STP-034-8(032)

These plans are unfinished and unapproved and are not to be used for any type of construction or the acquisition of right of way. Additional easements for utility relocations may be required beyond the propposed right-of-way shown on these plans.

Imagery Courtesy of the Commonwealth of Virginia copyright 2009/2010.