Aerial Overview
Route 39 (Maury River Road) over the Maury River

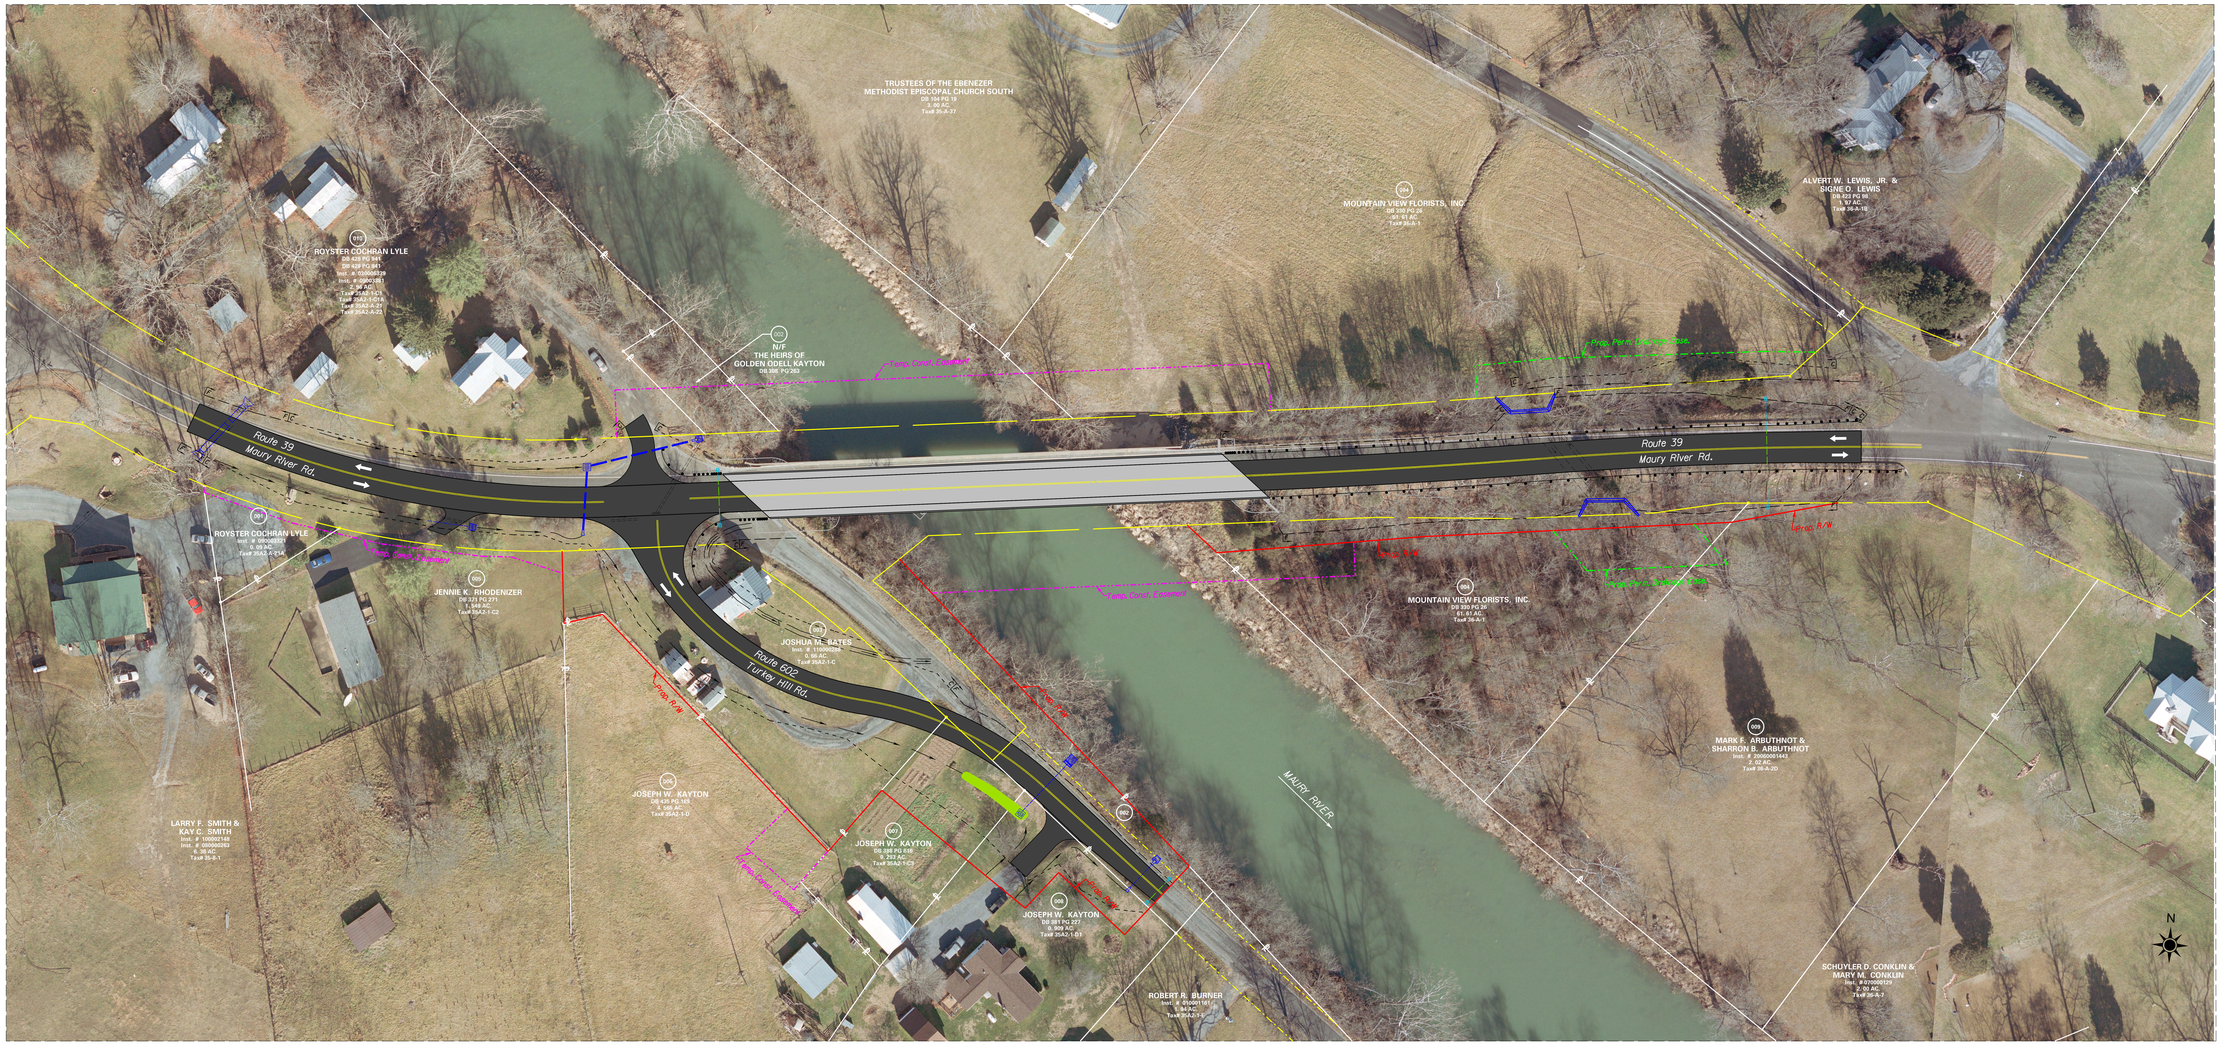

Project Location

Rockbridge County, Va

North Arrow & Scale

N

SCALE
0 25 50 75 100

Legend

- Existing Right of Way
- Prescriptive Easement
- Proposed Right of Way Line
- Proposed Permanent Drainage Easement
- Proposed Temp. Construction Easement
- Proposed Limits of Construction - Cut
- Proposed Limits of Construction - Fill
- Proposed Road
- Proposed Bridge
- Stormwater Management Basin

Contact Information

Heather Williams
Project Manager
Virginia Department of Transportation
811 Commerce Road
Staunton, Va 24401-9029

Comments may also be sent to:
Heather.Williams@VDOT.Virginia.gov

Rte. 39 (Maury River Road) Over the Maury River
Rockbridge County, Virginia

0039-081-725, P101, R201, M501, B607
UPC 90188
Federal Project Number BR-081-B(025)

These plans are unfinished and unapproved and are not to be used for any type of construction or the acquisition of right-of-way. Additional easements for utility relocations may be required beyond the proposed right-of-way shown on these plans.