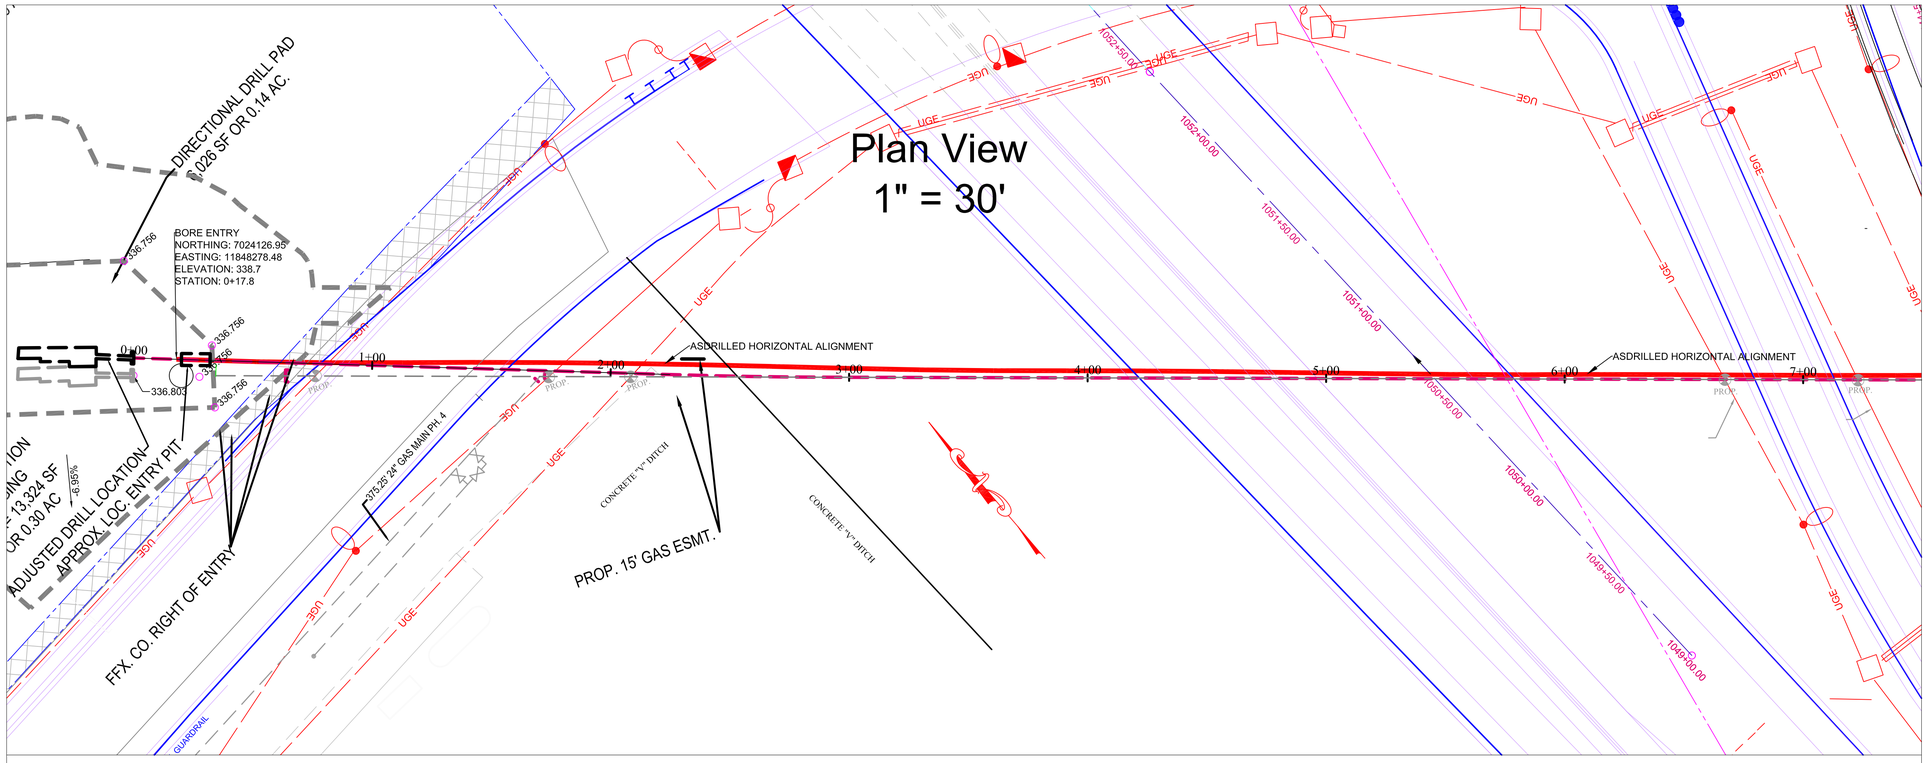

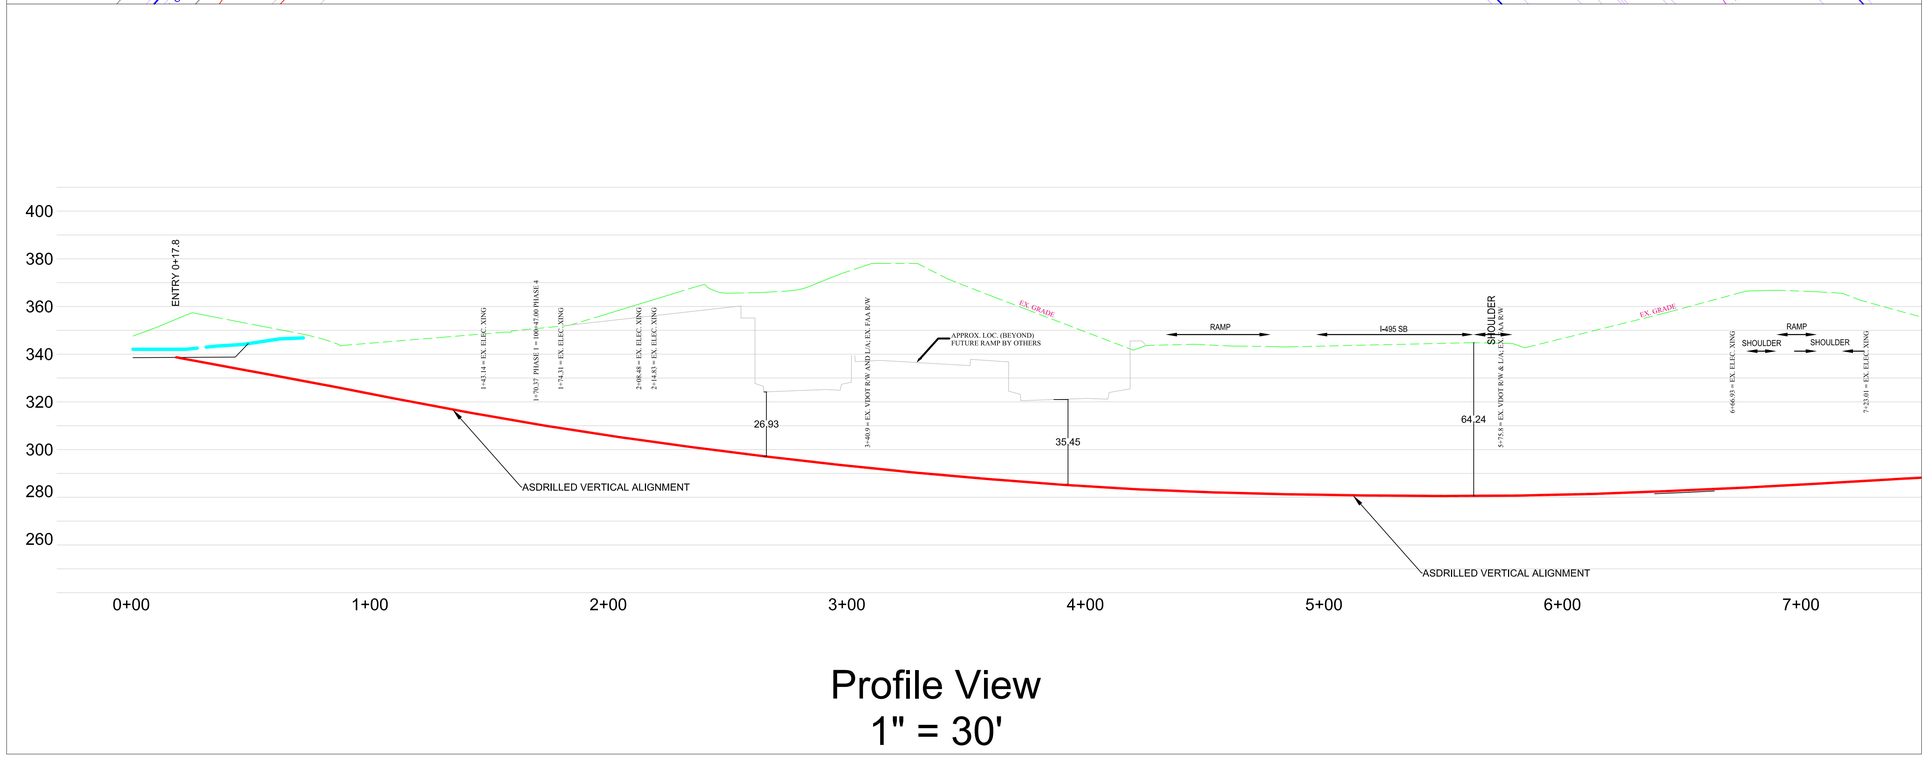

Matchline 7+50

Matchline 7+50

General Notes

NOTICE OF CONFIDENTIALITY: The use of this drawing is intended solely for the person or organization that it was prepared for. Any unauthorized use or reproduction is strictly prohibited.

MEARS GROUP, INC. has strived to complete this drawing with accuracy to detail; it cannot guarantee that it is free of errors or omissions.

As-Drilled

Product Pipe Size/Type	24" Steel
Planned Design Radius	2400' R
Minimum Acceptable Radius	1800' R
HDD Horizontal Length	1382.2'
HDD Pipe Length	1390'
Mears Job Number	9201353201

No.	Revision/Issue	Date

Firm Name and Address
Mears Group, Inc.
A QUANTA SERVICES COMPANY
4500 N. Mission Rd.
Rosebush, MI 48878
(800) 632-7727
(989) 433-2929

Project Name and Address
Tysons Corner Strip 1
Washington Gas
Infrasource
McLean, Fairfax Co., VA

Washington Gas

Project 24" Steel Pipe	Sheet 1 of 2
Date 1/31/2014	
Scale 1" = 30'	

Matchline 7+50

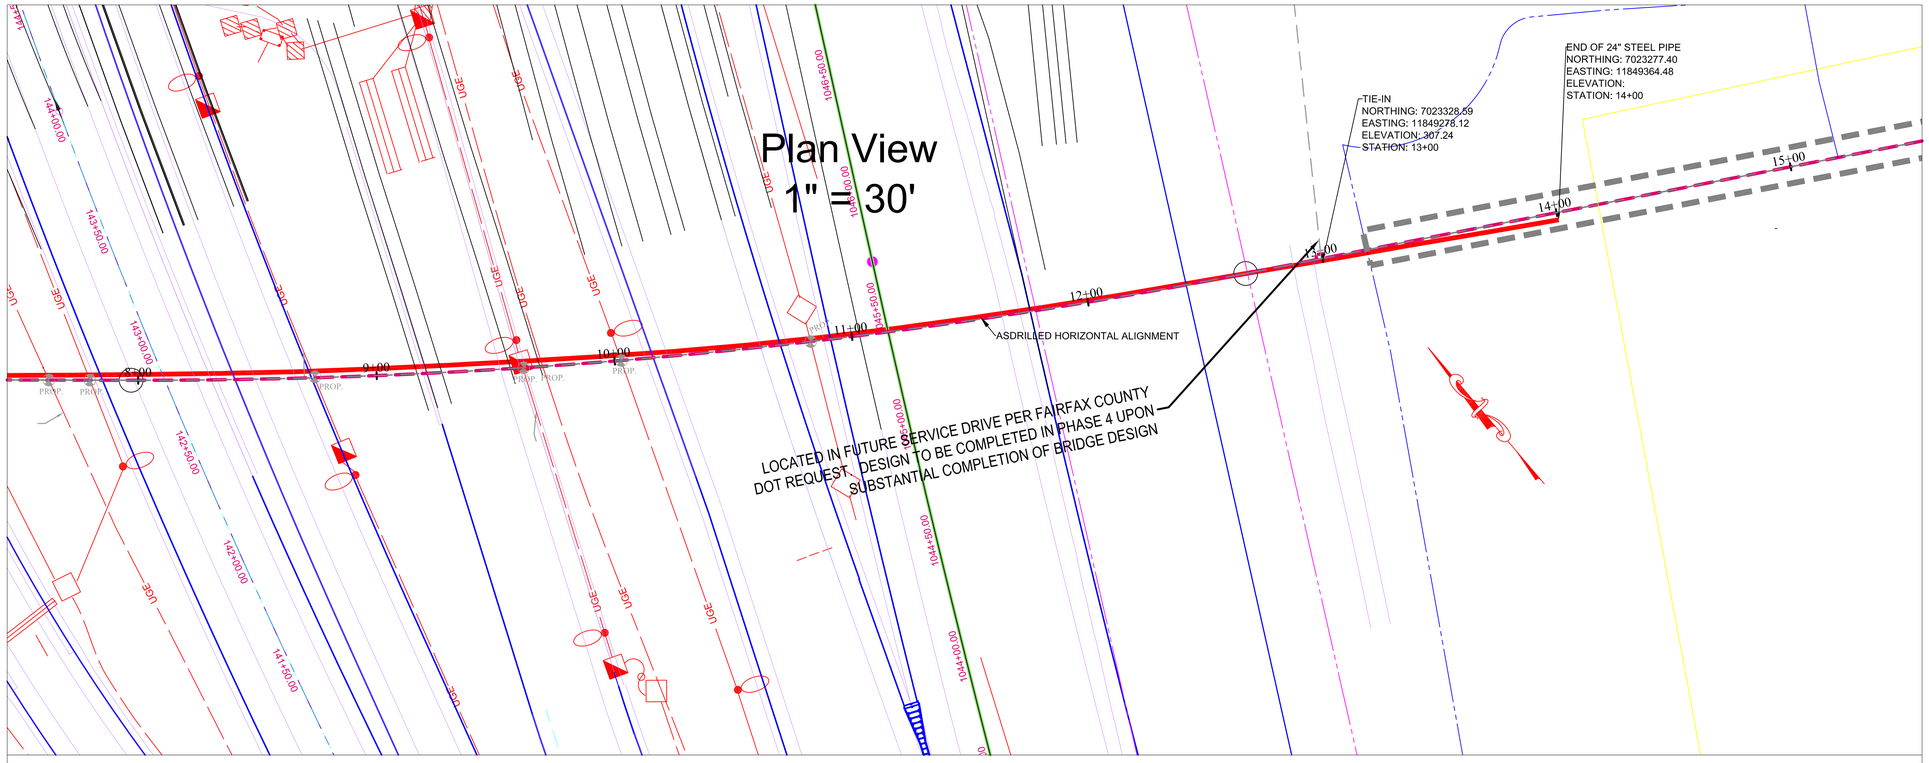

Matchline 7+50

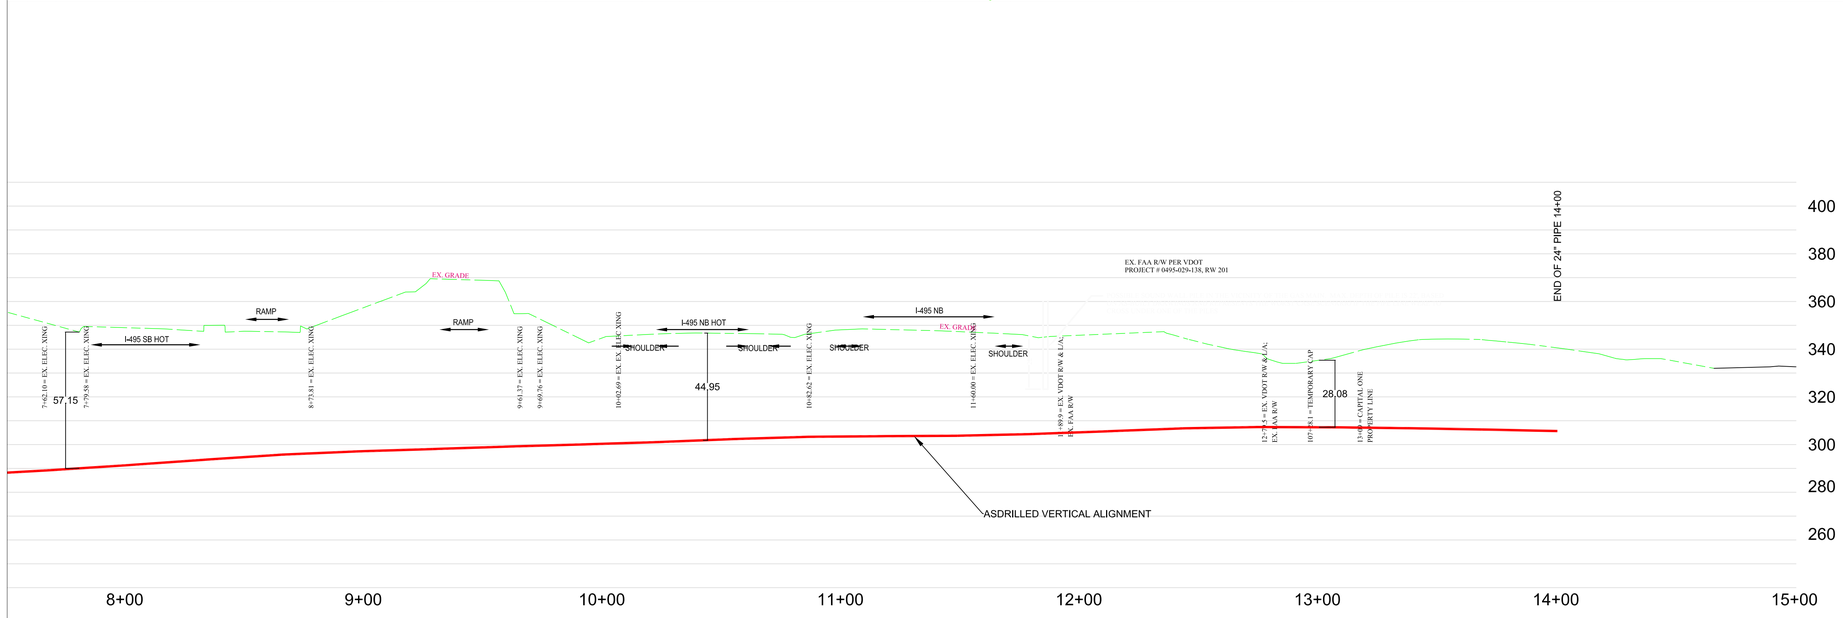

Profile View
1" = 30'

General Notes

NOTICE OF CONFIDENTIALITY: The use of this drawing is intended solely for the person or organization that it was prepared for. Any unauthorized use or reproduction is strictly prohibited.

MEARS GROUP, INC. has strived to complete this drawing with accuracy to detail; it cannot guarantee that it is free of errors or omissions.

As-Drilled

Product Pipe Size/Type	24" Steel
Planned Design Radius	2400' R
Minimum Acceptable Radius	1800' R
HDD Horizontal Length	1382.2'
HDD Pipe Length	1390'
Mears Job Number	9201353201

No.	Revision/Issue	Date

Firm Name and Address
Mears Group, Inc.
A QUANTA SERVICES COMPANY
4500 N. Mission Rd.
Rosebush, MI 48878
(800) 632-7727
(989) 433-2929

Project Name and Address
Tysons Corner Strip 1
Washington Gas
Infrasource
McLean, Fairfax Co., VA

Washington Gas

Project 24" Steel Pipe	Sheet 2 of 2
Date 1/31/2014	
Scale 1" = 30'	

9201353201 Washington Gas I-495
As-Drilled.dwg
1/31/2014
2 of 2