Virginia Department of Transportation

Aerial Overview

State Project Number 0001-088-741
UPC 115614
Federal Project Number CMAQ-5111(367)

Imagery Courtesy of the Commonwealth of Virginia copyright 2019/2020.

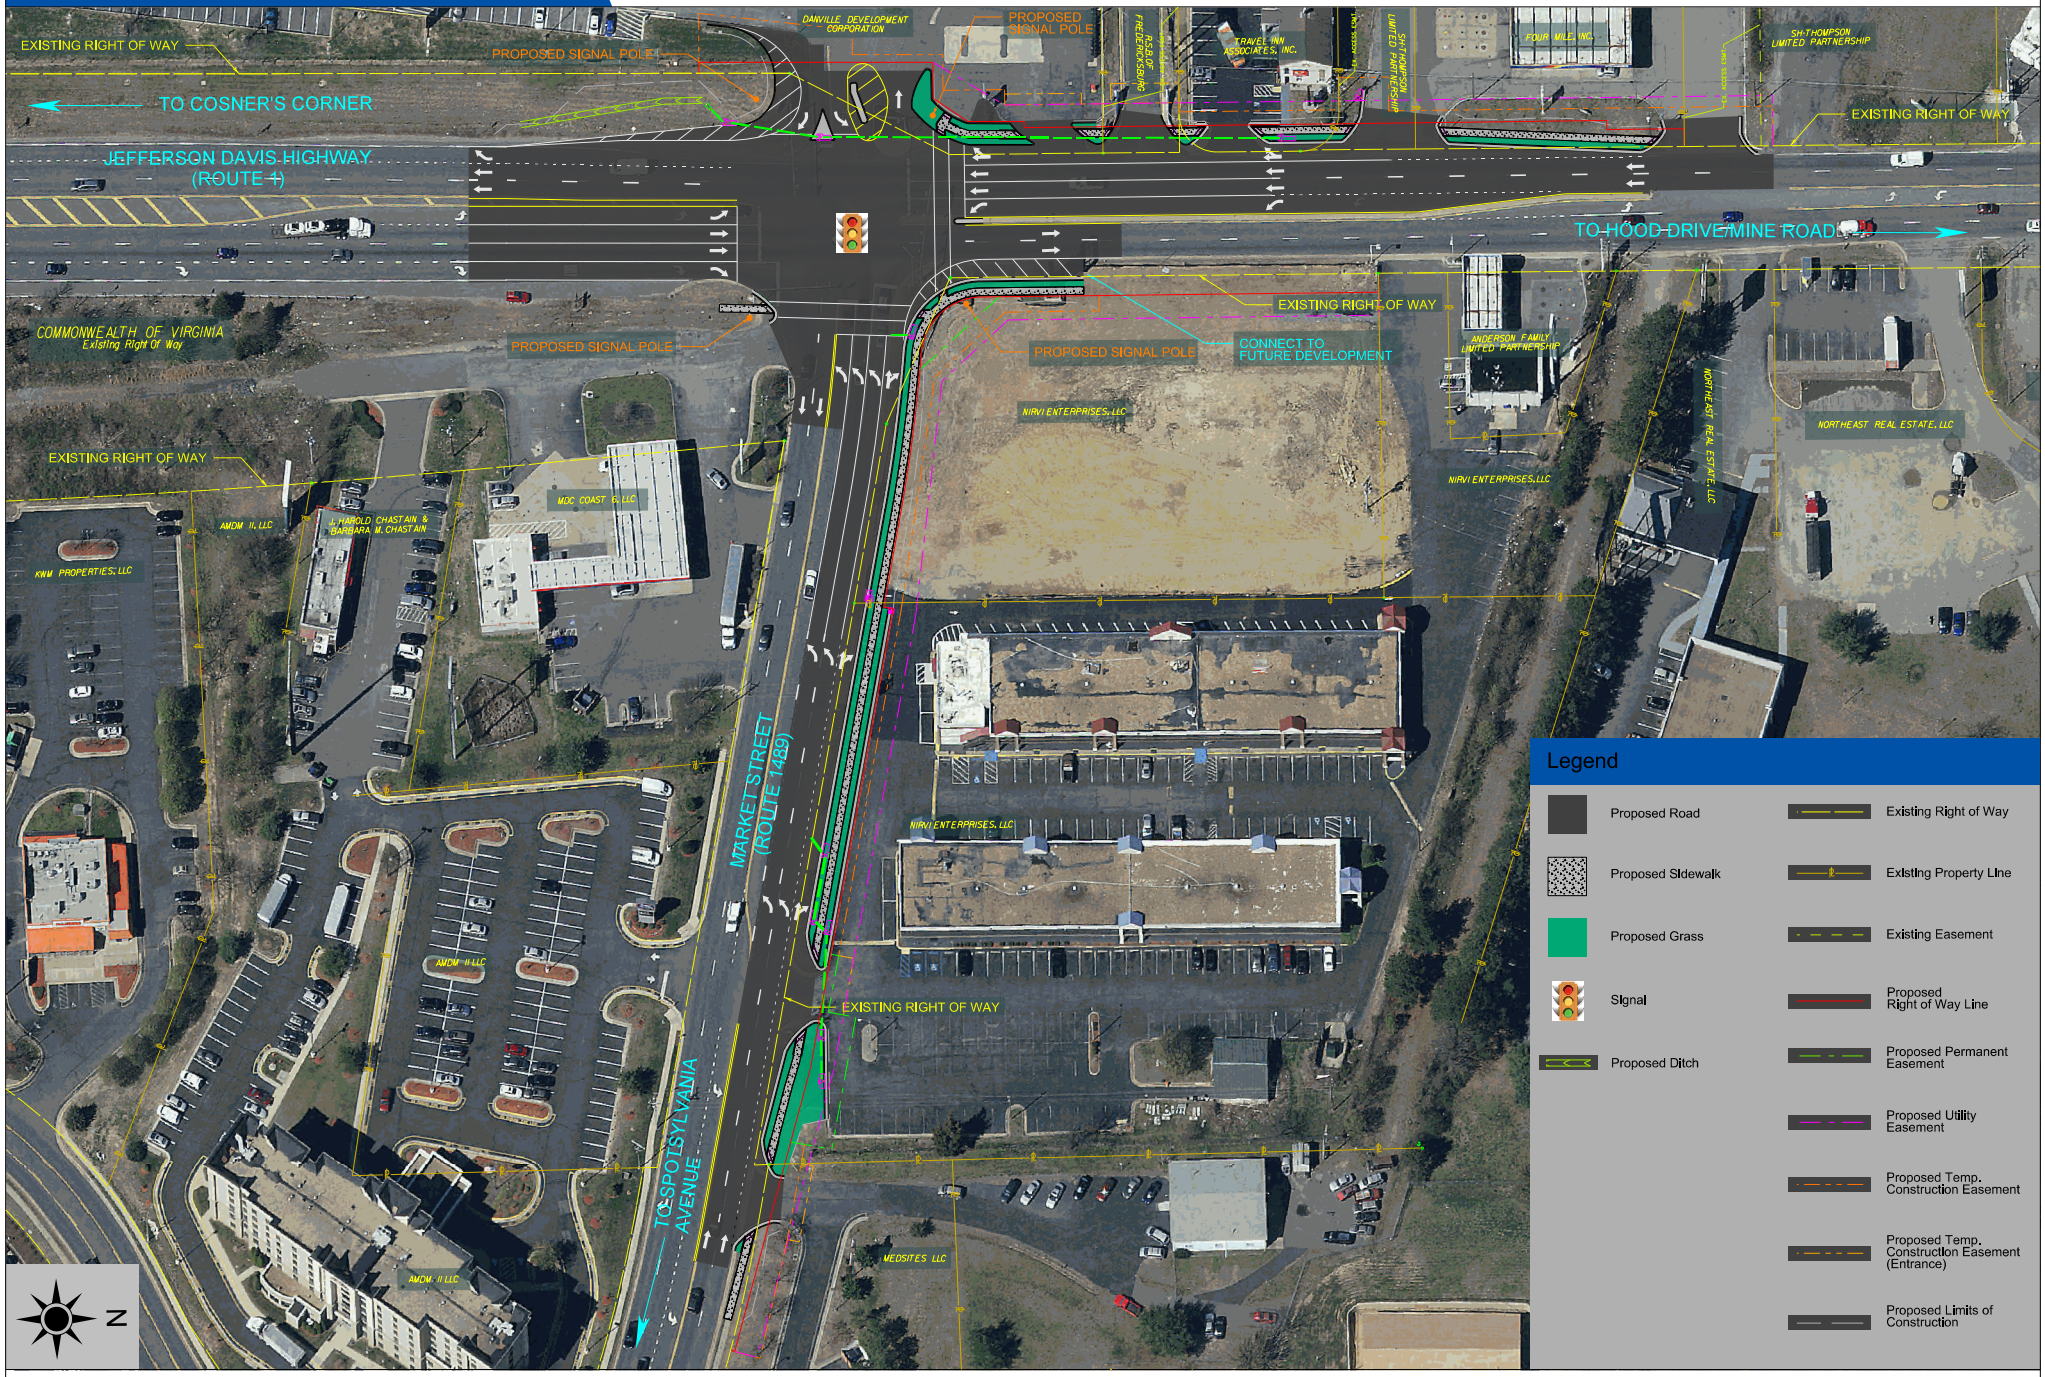

SCALE
0 125' 250' 375' 500'

Route 1 and Market Street Turn Lanes
Spotsylvania County, Virginia

These plans are unfinished and unapproved and are not to be used for any type of construction or the acquisition of right of way. Additional easements for utility relocations may be required beyond the proposed right-of-way shown on these plans.