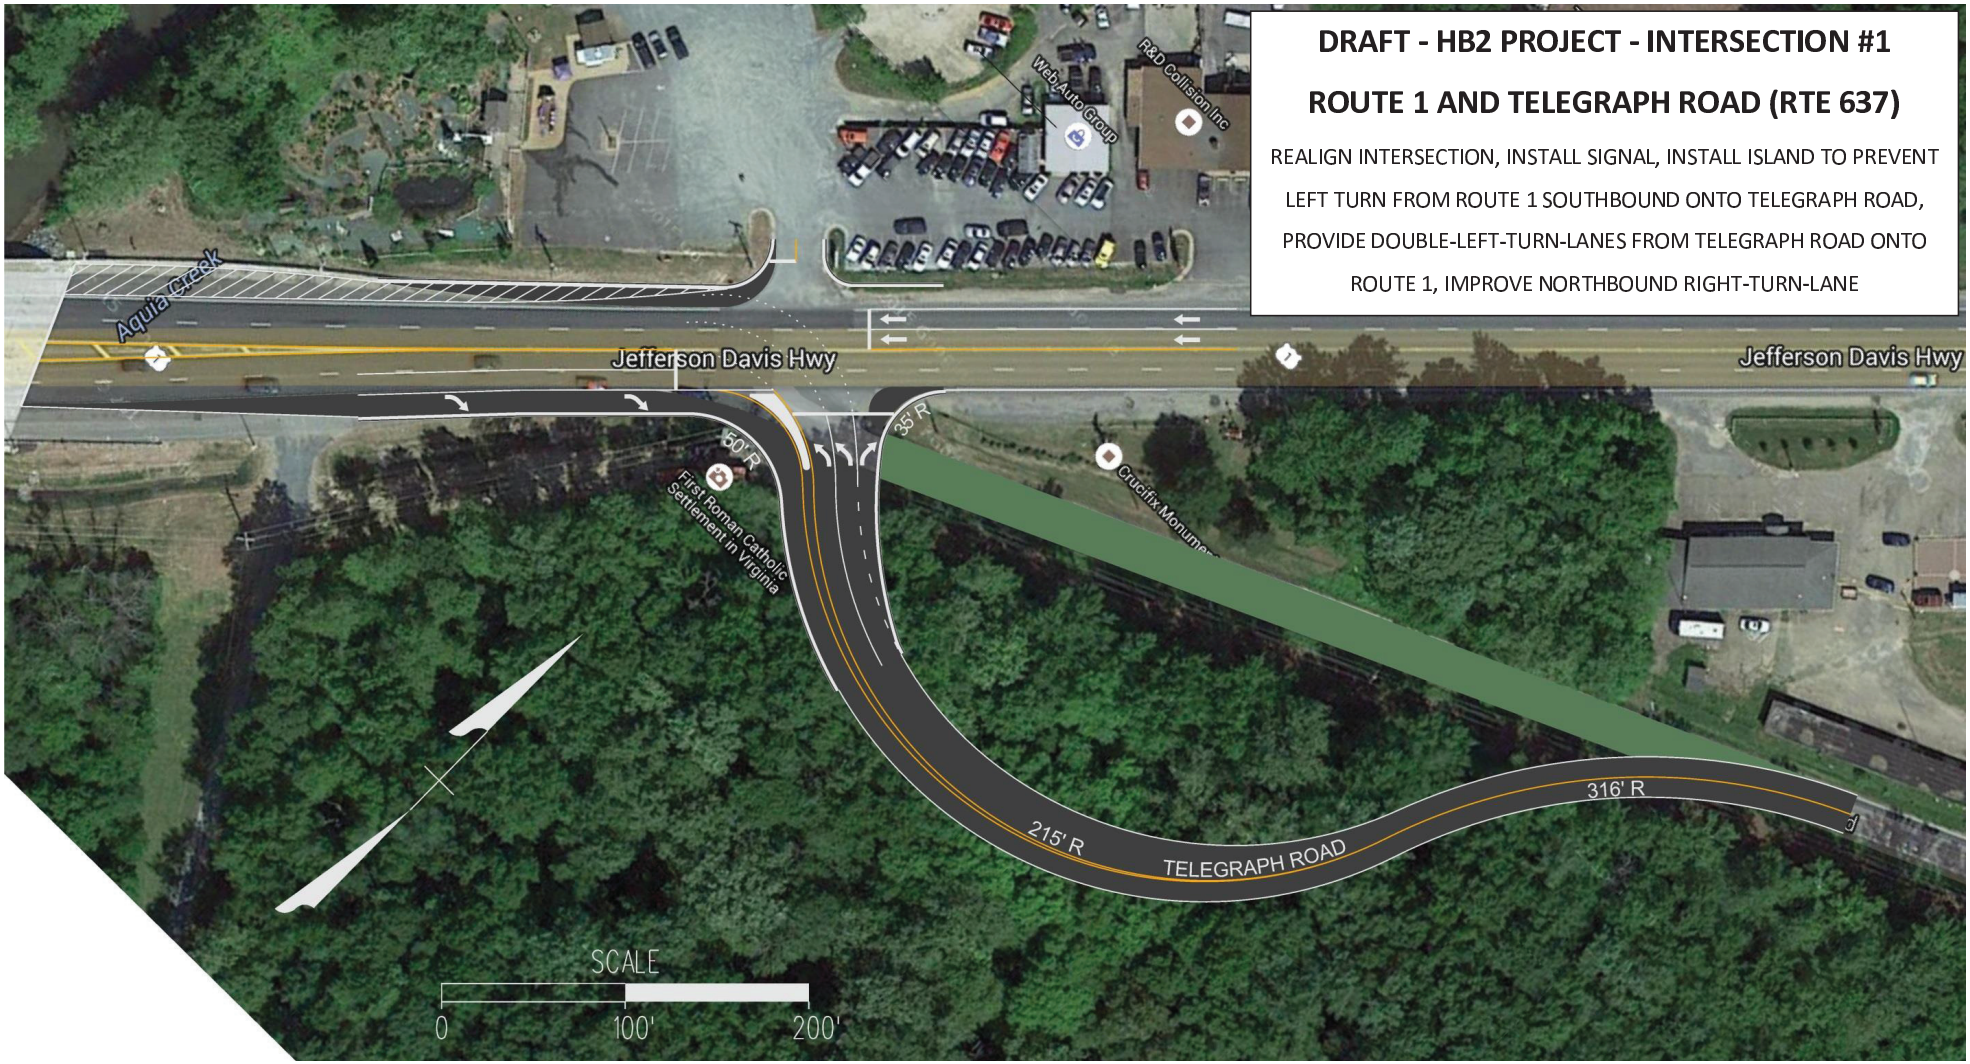
DRAFT - HB2 PROJECT - INTERSECTION #1
ROUTE 1 AND TELEGRAPH ROAD (RTE 637)
REALIGN INTERSECTION, INSTALL SIGNAL, INSTALL ISLAND TO PREVENT LEFT TURN FROM ROUTE 1 SOUTHBOUND ONTO TELEGRAPH ROAD, PROVIDE DOUBLE-LEFT-TURN-LANES FROM TELEGRAPH ROAD ONTO ROUTE 1, IMPROVE NORTHBOUND RIGHT-TURN-LANE
Aquia Creek
Jefferson Davis Hwy
Jefferson Davis Hwy
Web Auto Group
R&D Collision Inc
50' R
First Roman Catholic Settlement in Virginia
35' R
Crucifix Monume
215' R
TELEGRAPH ROAD
316' R
SCALE
0
100'
200'

DRAFT - HB2 PROJECT - INTERSECTION #2

ROUTE 1 AND WOODSTOCK LANE (RTE 639)

REALIGN INTERSECTION, INSTALL SOUTHBOUND LEFT-TURN-LANE

INSTALL MEDIAN (SLOTTED-LEFT) TO PREVENT LEFTS-OUT FROM CONNECTING ROADWAYS, IMPROVE NORTHBOUND RIGHT-TURN-LANE,

GUINNS LANE CONNECTION/ENTRANCE (RI/RO) TO BE DETERMINED

NOTE: FUTURE SIGNAL OPTIONAL