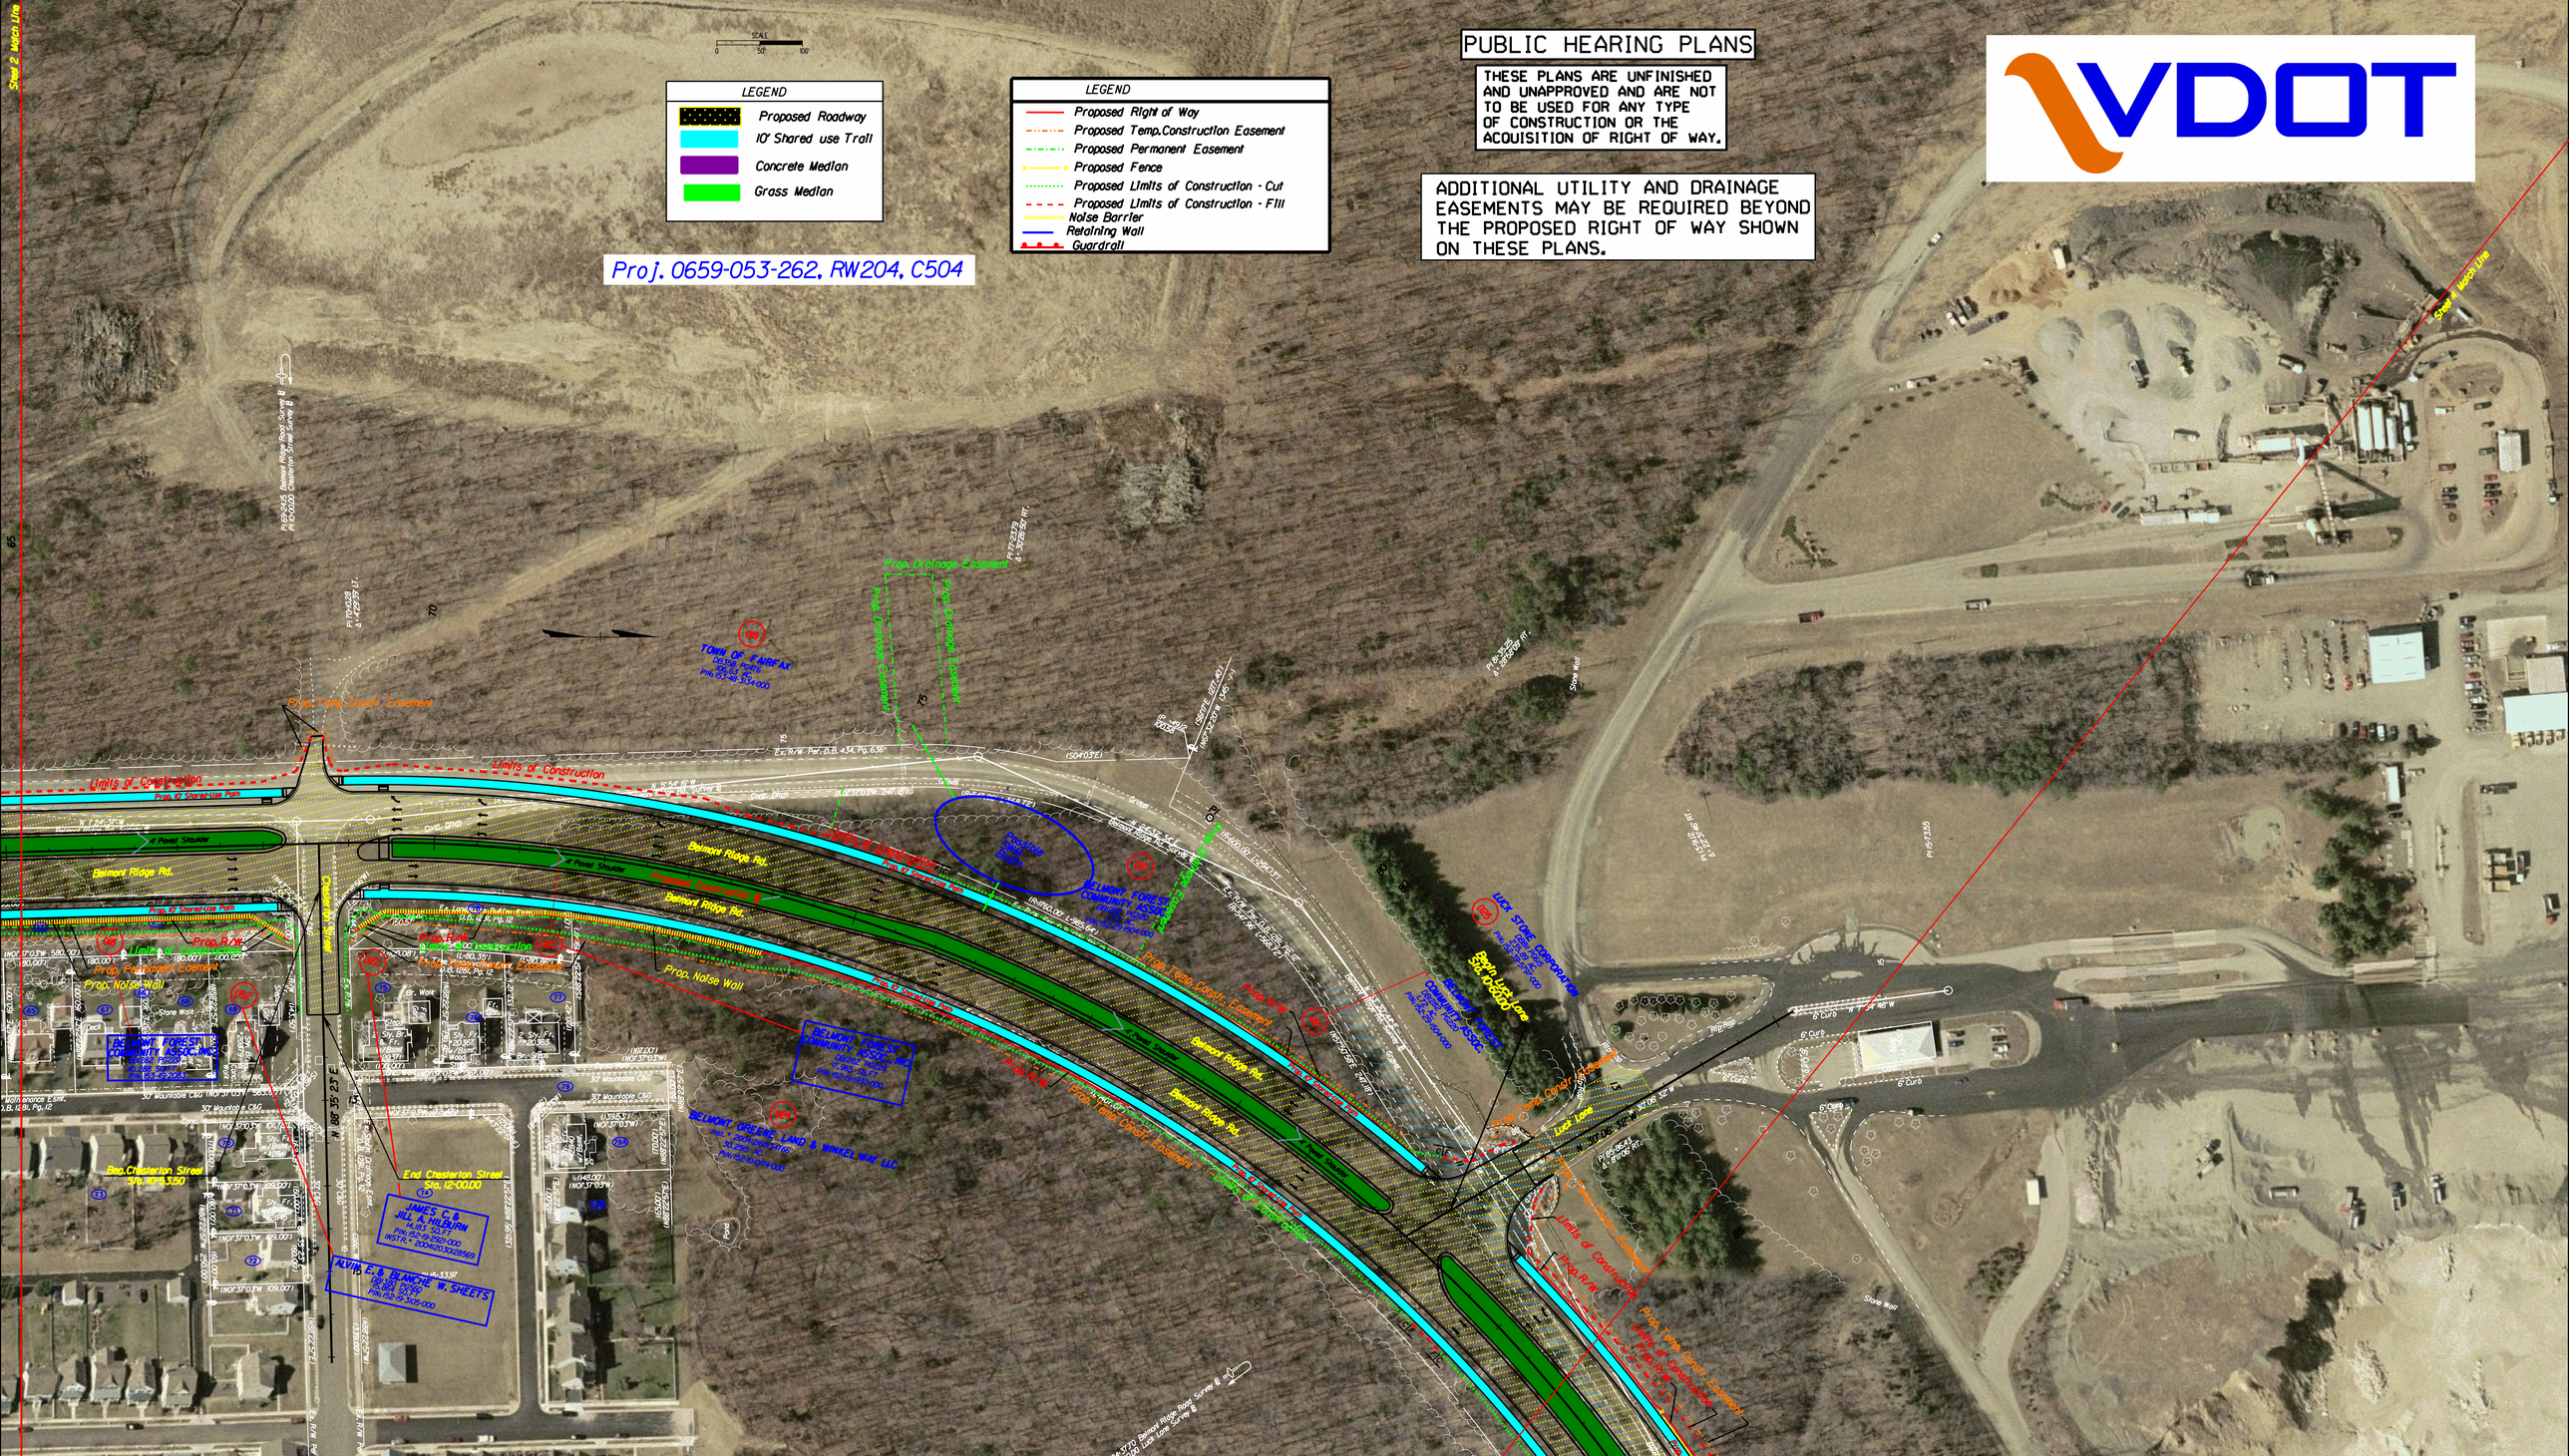
PUBLIC HEARING PLANS
THESE PLANS ARE UNFINISHED AND UNAPPROVED AND ARE NOT TO BE USED FOR ANY TYPE OF CONSTRUCTION OR THE ACQUISITION OF RIGHT OF WAY.
ADDITIONAL UTILITY AND DRAINAGE EASEMENTS MAY BE REQUIRED BEYOND THE PROPOSED RIGHT OF WAY SHOWN ON THESE PLANS.
VDOT
LEGEND
Proposed Roadway
10' Shared use Trail
Concrete Median
Grass Median
LEGEND
Proposed Right of Way
Proposed Temp.Construction Easement
Proposed Permanent Easement
Proposed Fence
Proposed Limits of Construction - Cut
Proposed Limits of Construction - Fill
Noise Barrier
Retaining Wall
Guardrail
Proj. 0659-053-262, RW204, C504
Sheet 2 Match Line
Sheet 4 Match Line
Belmont Ridge Rd.
Limits of Construction
Prop. Noise Wall
Prop. Drainage Easement
Prop. Temp. Constr. Easement
End Chesterton Street
Beg. Chesterton Street
Luck Lane
Store Wall
Rip Rap
6' Curb
4' Paved Shoulder
30' Mountable C&G
JAMES C. & JILL A. HILBURN
ALVIN E. & BLANCHE W. SHEETS
BELMONT FOREST COMMUNITY ASSOC.
LUCK STONE CORPORATION
TOWN OF FAIRFAX