CENTREVILLE ROAD (Route 28)

Alternative 3 - INNOVATIVE INTERSECTIONS WITH CONTINOUS MEDIAN

Section 1 of 2: Southern Section

Project Location

PRINCE WILLIAM COUNTY
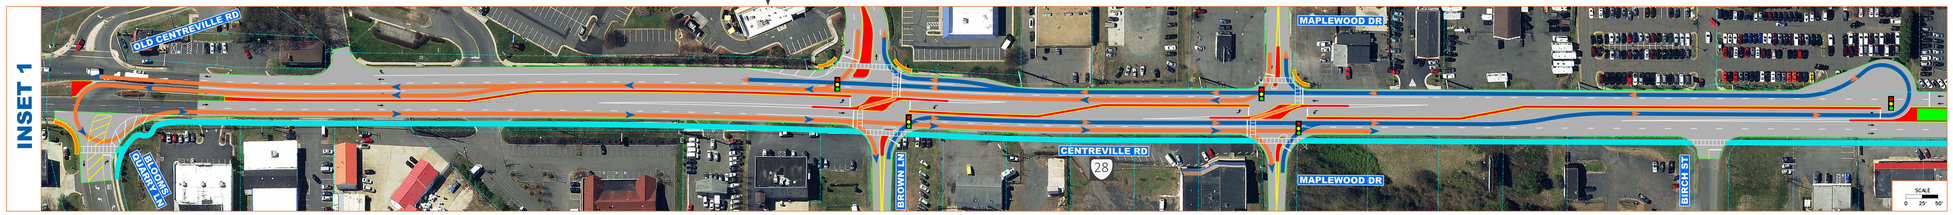
North Arrow & Scale