VDOT
Virginia Department of Transportation

Design Public Hearing
Route 688 Cotton Hill Road - Roanoke County
State Project: 0688-080-301, PE-101, RW-201, C-501 (UPC 15190)
Thursday, March 15, 2012, 4-6 p.m.
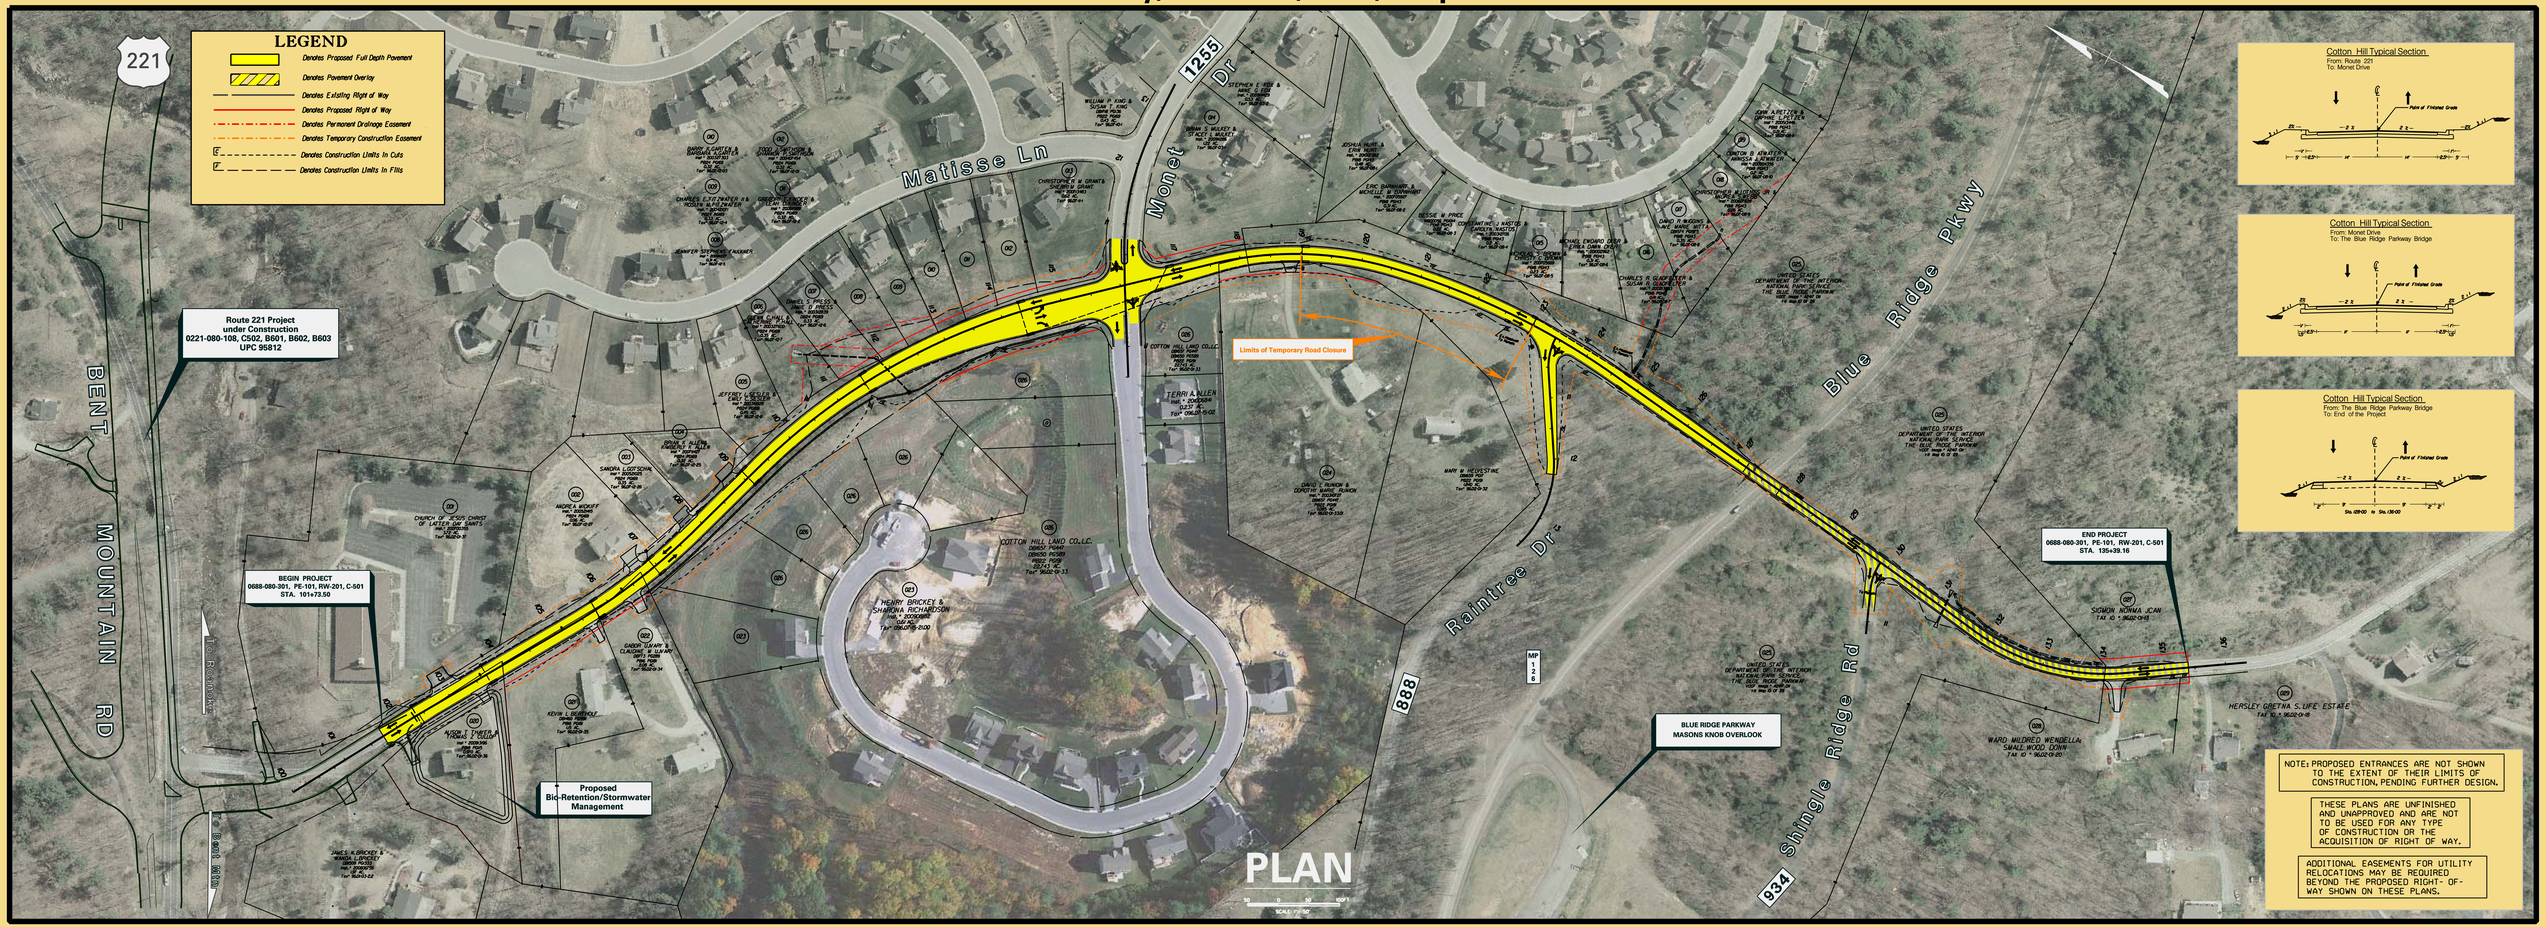
JOHNSON, MIRMIRAN & THOMPSON
Engineering A Brighter Future