Virginia Department of Transportation

# Typical Sections

## Croaker Road Widening, James City County, UPC No. 100920

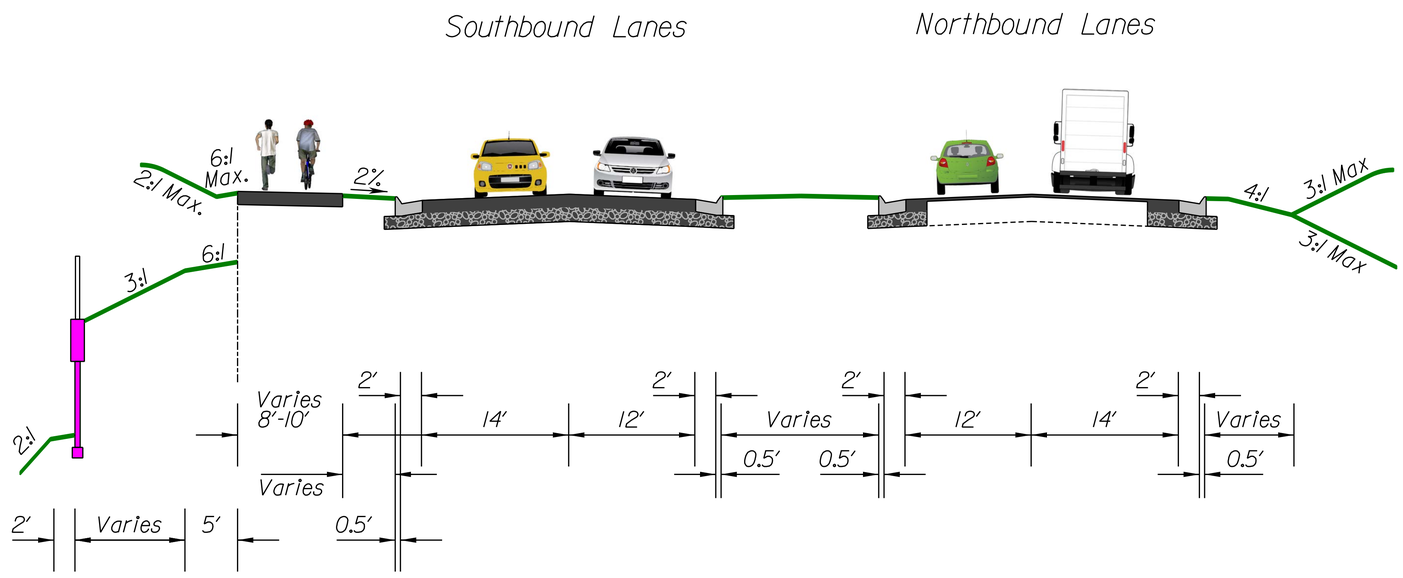


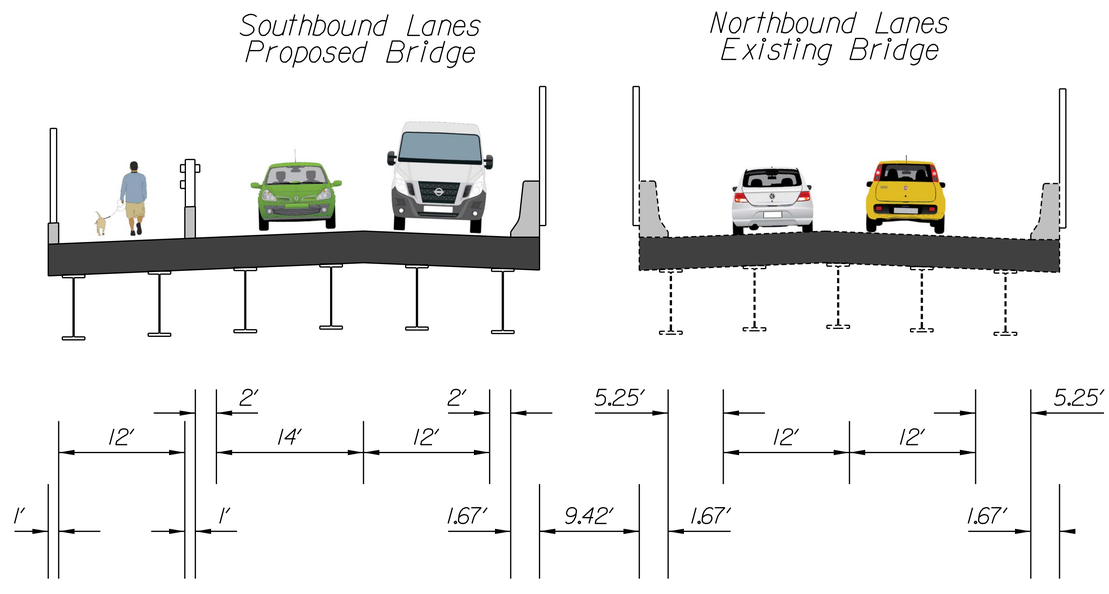




These typicals are unfinished and unapproved and are not to be used for any type of construction or the acquisition of Right of Way. Additional Easements for Right of Way may be required beyond the proposed right-of-way shown on these plans.